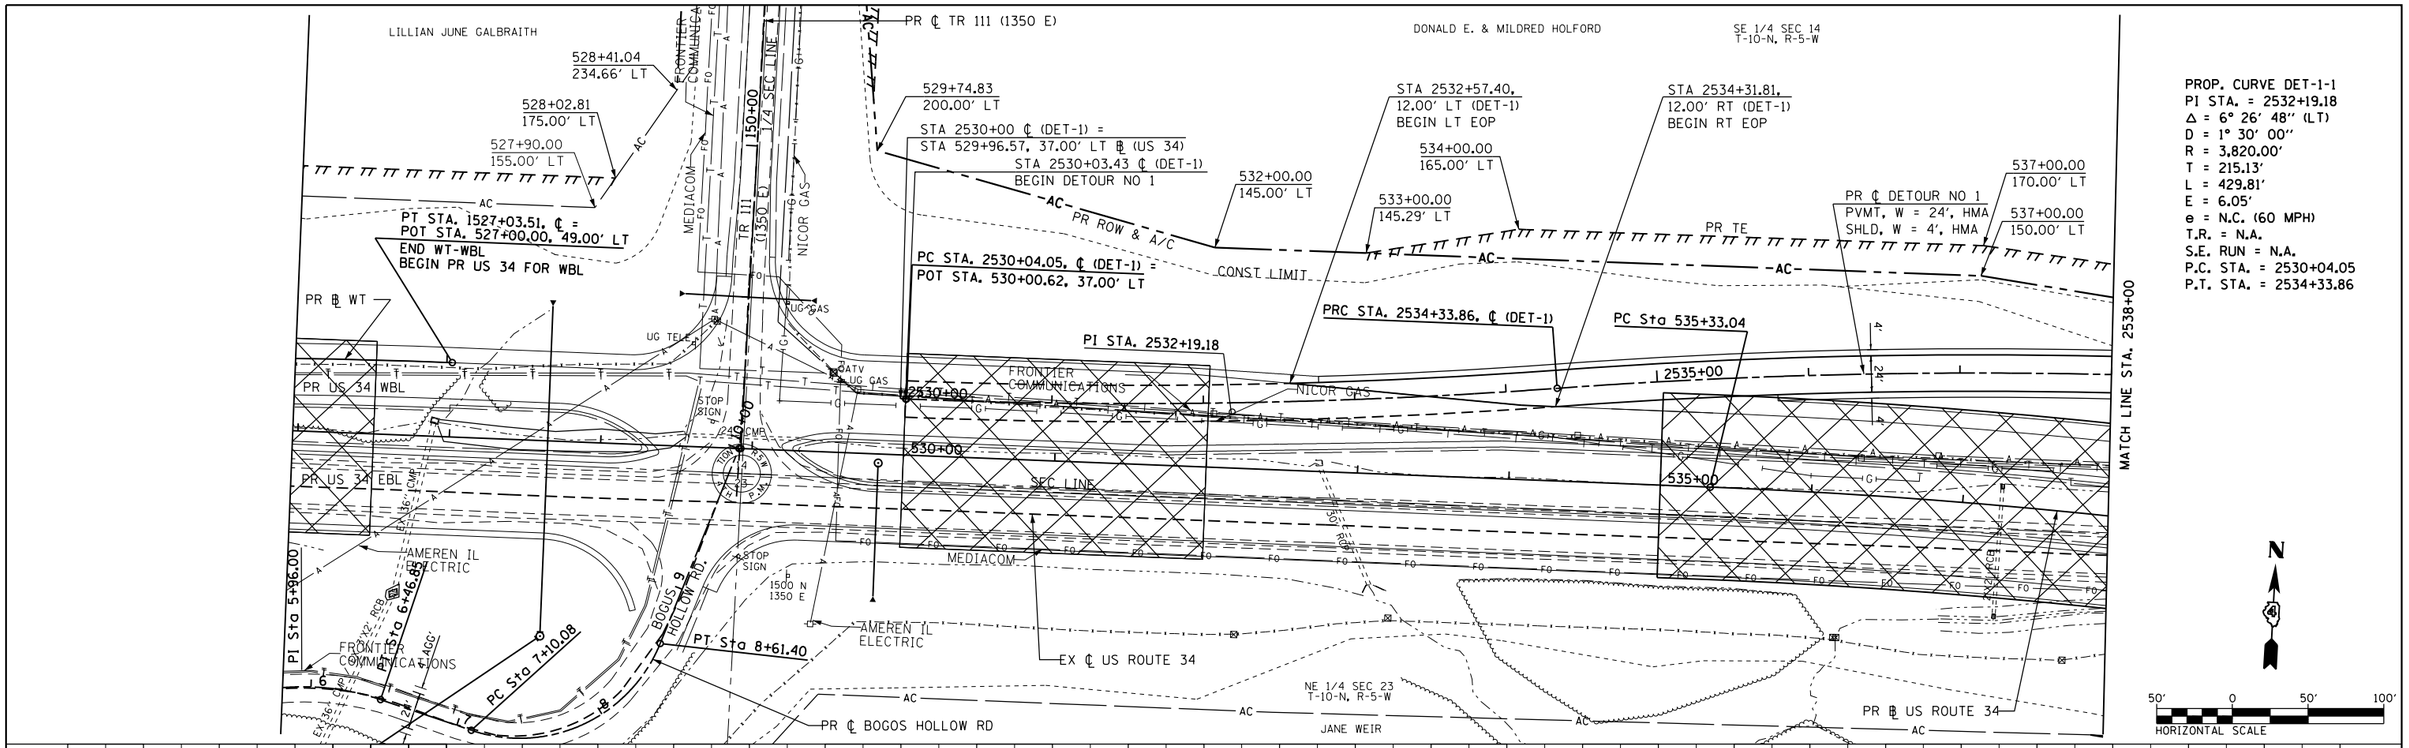

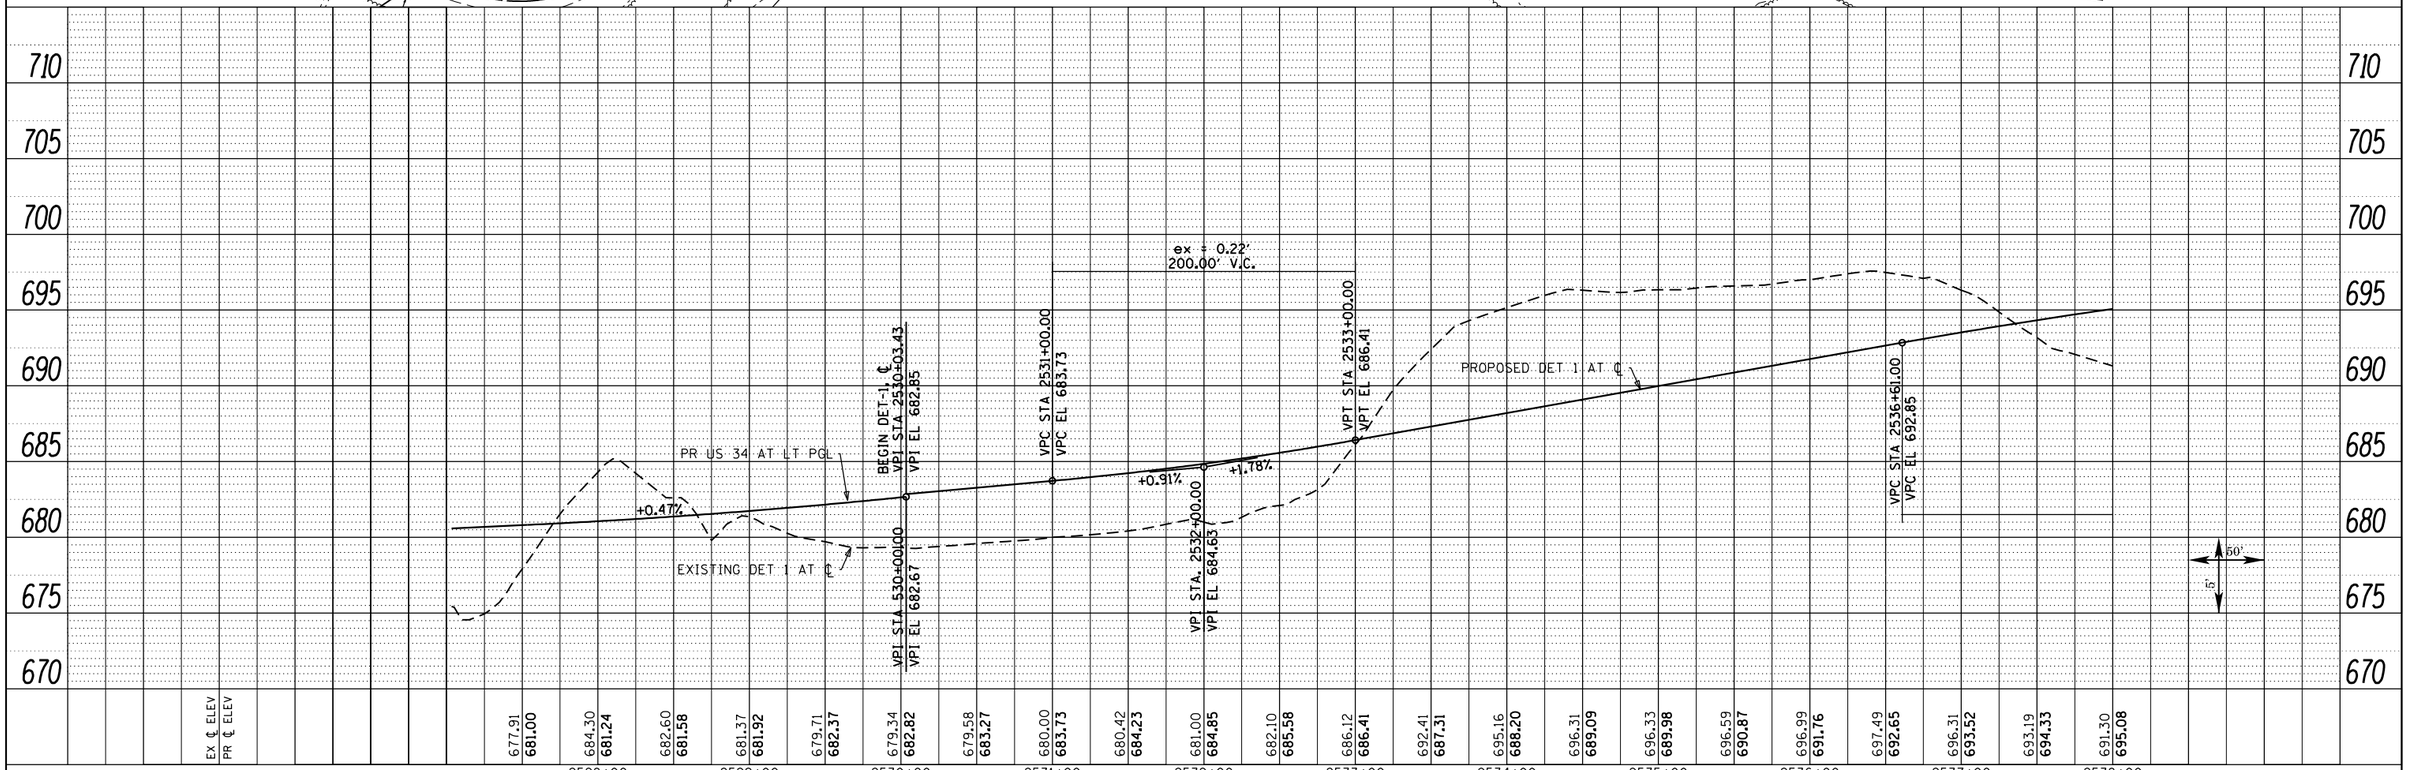

PLAN — SURVEYED / PLOTTED / CROSS CHECKED / RT. OF WAY CHECKED / CADD FILE NAME / NOTE BOOK / NO. / BY / DATE

PROFILE — SURVEYED / PLOTTED / CROSS CHECKED / BM. NOTED / STRUCTURE NO. / ALIGNMENTS CHKD / NOTE BOOK / NO. / BY / DATE

FILE NAME = D4684Ø9-SHT-58-PLNPRF-DET1-Ø1.dgn	USER NAME = zach1	DESIGNED - DBS	REVISED -
		DRAWN - PSBA	REVISED -
	PLOT SCALE = 100.0000 ' / in.	CHECKED - CSB	REVISED -
	PLOT DATE = 10/16/2012	DATE - 10/2012	REVISED -

STATE OF ILLINOIS
DEPARTMENT OF TRANSPORTATION

ROADWAY PLAN & PROFILE
DETOUR NO. 1

SCALE: 1" = 50' | SHEET NO. 58 OF 67 SHEETS | STA. 2527+03.44 TO STA. 2538+00

F.A.P. RTE.	SECTION	COUNTY	TOTAL SHEETS	SHEET NO.
313	7-2 ; 6-1	HENDERSON	976	192
		CONTRACT NO. 68409		
	ILLINOIS FED. AID PROJECT			