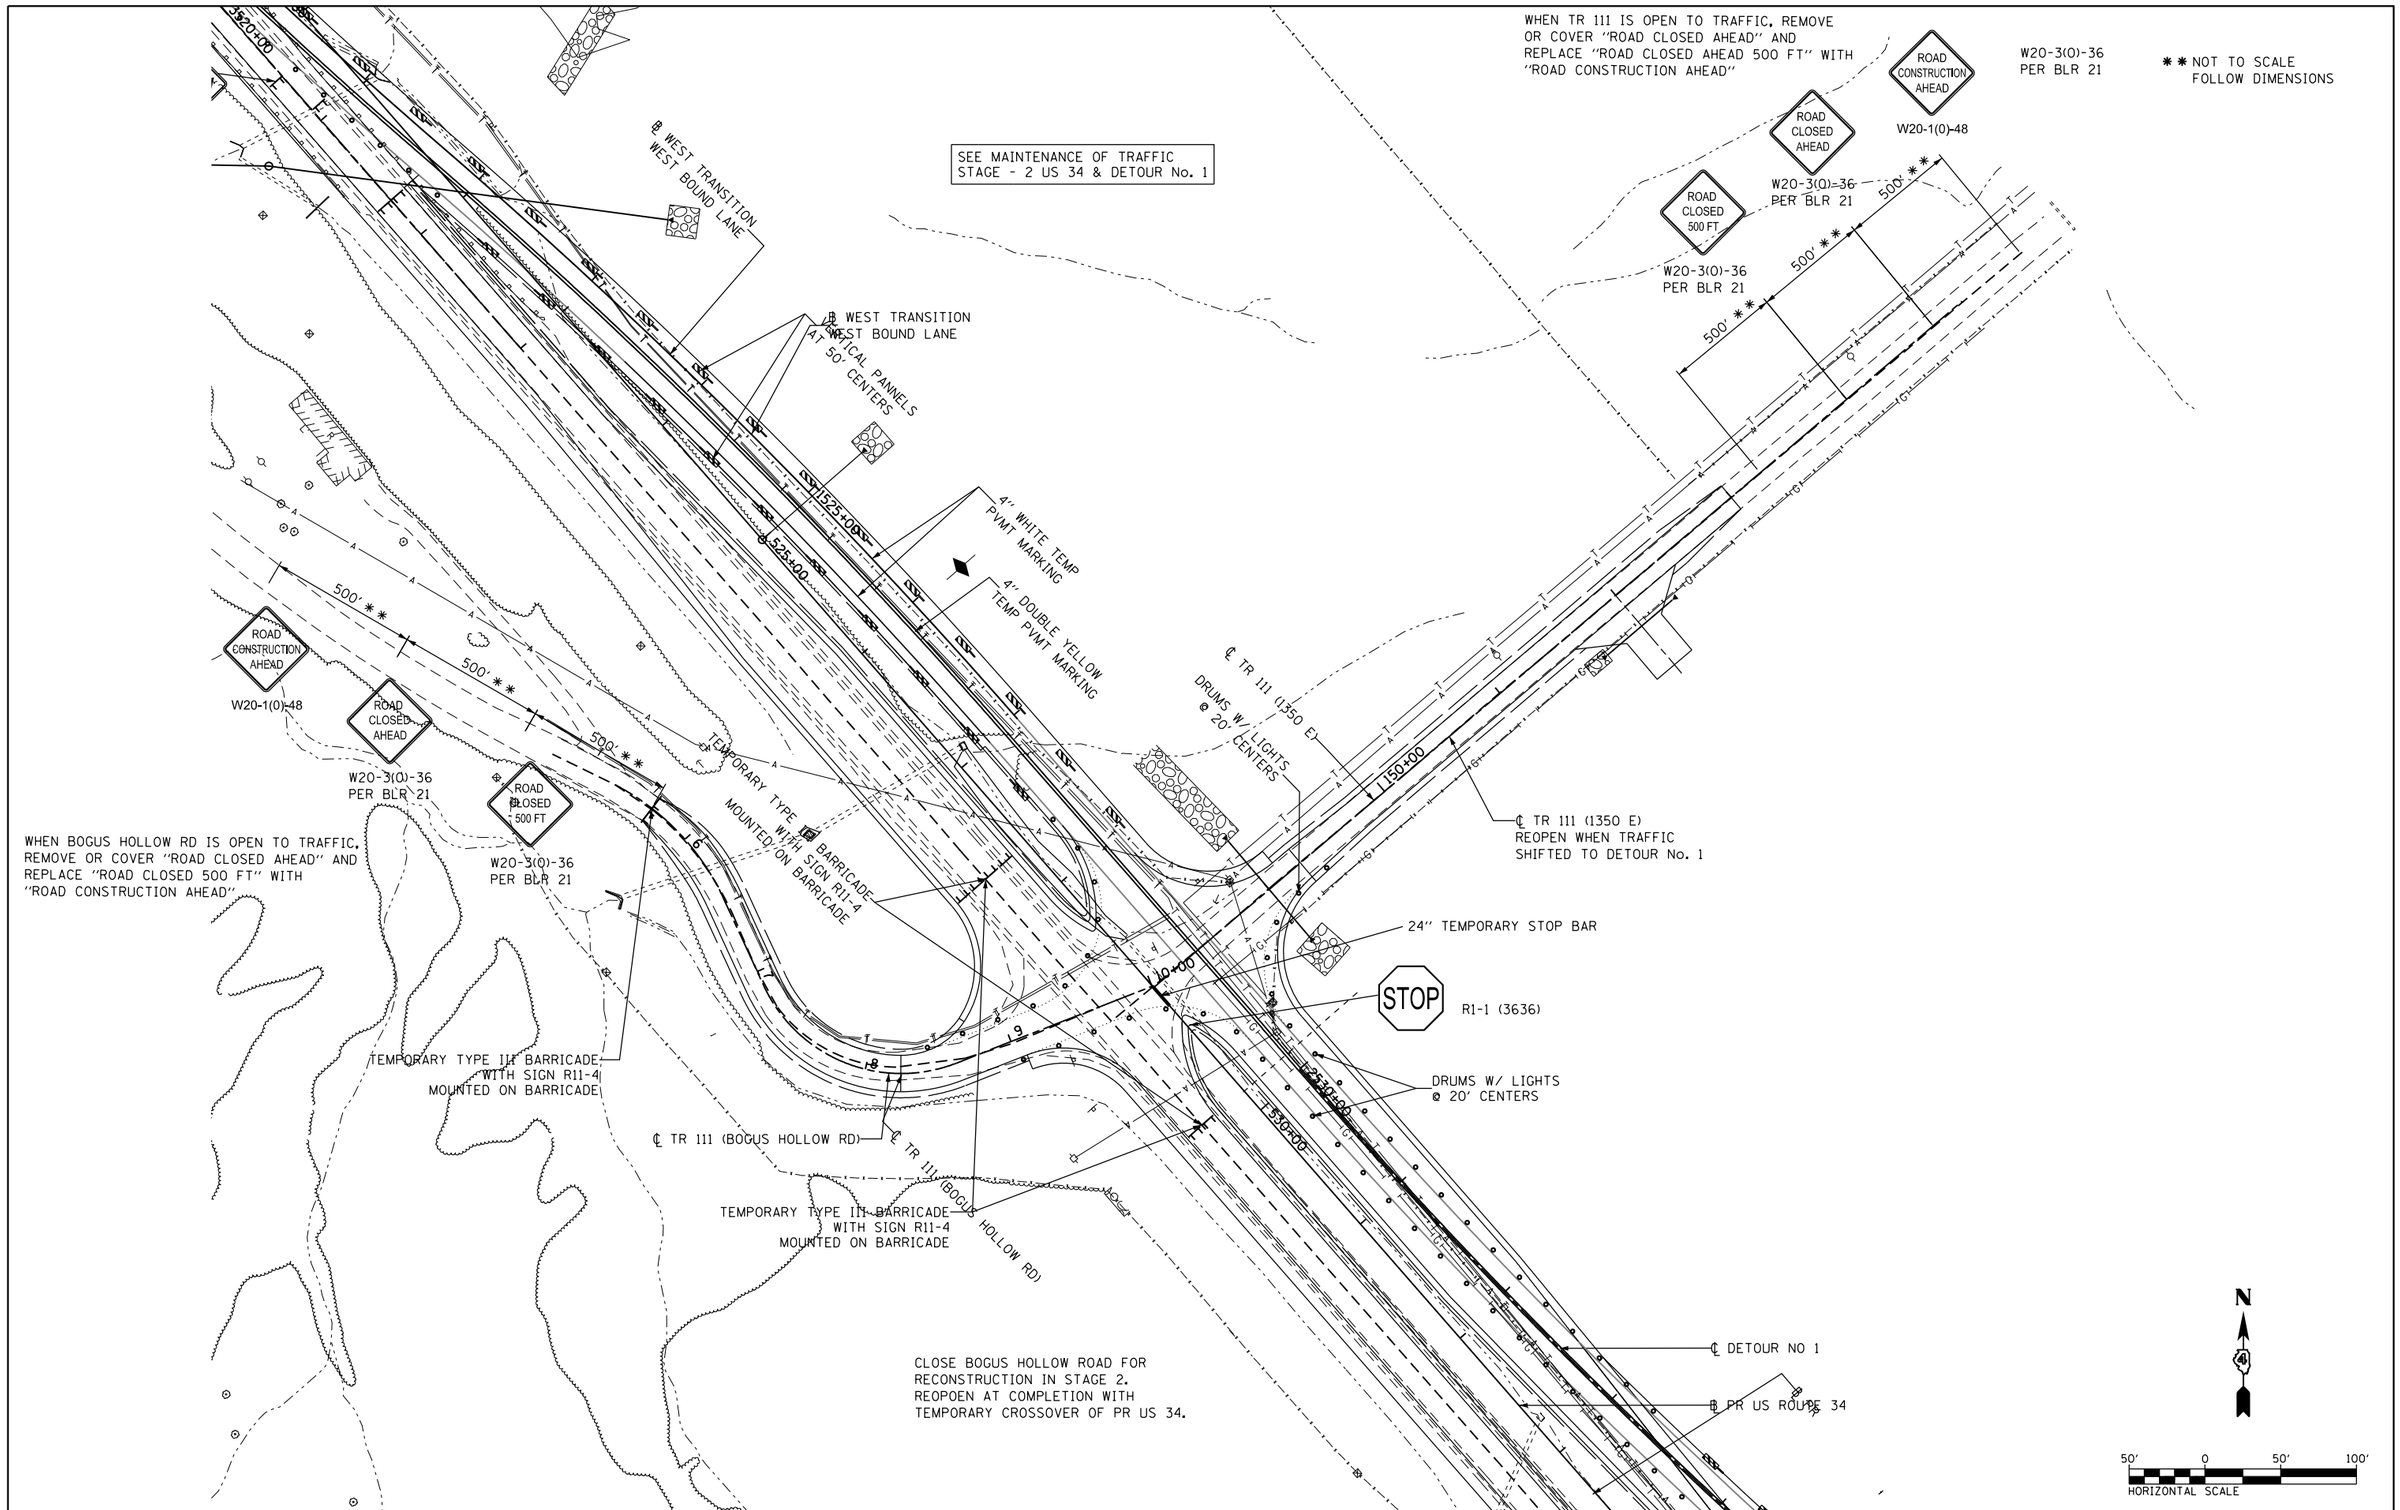

FILE NAME = D468409-SHT-21-STAGE2-TR 111.dgn	USER NAME = zach1	DESIGNED - DBS	REVISED -	STATE OF ILLINOIS DEPARTMENT OF TRANSPORTATION	MAINTENANCE OF TRAFFIC STAGE 2 – BOGUS HOLLOW RD & TR 111 (1350 E)	F.A.P RTE.	SECTION	COUNTY	TOTAL SHEETS / SHEET NO.
		DRAWN - PSBA	REVISED -			313	7-2; 6-1	HENDERSON	976 / 222
	PLOT SCALE = 100.0000 ' / in.	CHECKED - CSB	REVISED -					CONTRACT NO. 68409	
	PLOT DATE = 10/16/2012	DATE - 10/2012	REVISED -		SCALE: 1" = 50' SHEET NO. 21 OF 22 SHEETS STA. TO STA.			ILLINOIS FED. AID PROJECT	