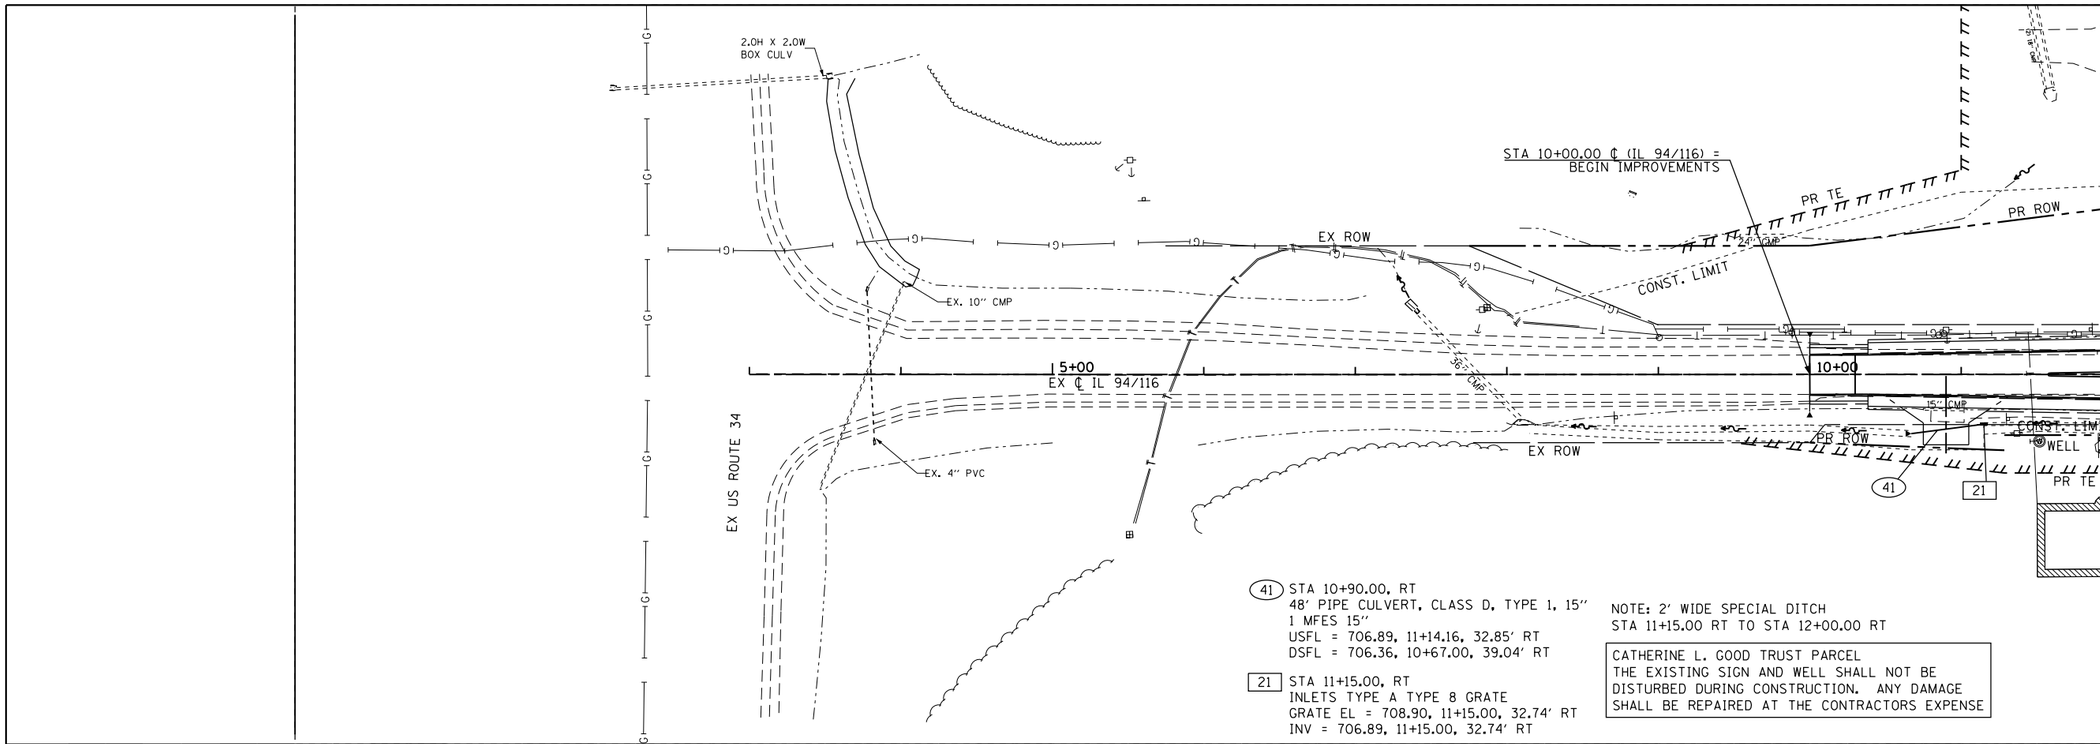

SEE SCHEDULE OF QUANTITIES
FOR PIPE UNDERDRAIN OUTLETS
LOCATION, OFFSET, AND ELEVATION

SEE PIPE UNDERDRAIN SHEETS
FOR UNDERDRAIN PROFILES AND
INVERTS AT EDGE OF PAVEMENT

NOTE: 2' WIDE SPECIAL DITCH
STA 11+15.00 RT TO STA 12+00.00 RT

(41) STA 10+90.00, RT
48' PIPE CULVERT, CLASS D, TYPE 1, 15"
1 MFES 15"
USFL = 706.89, 11+14.16, 32.85' RT
DSFL = 706.36, 10+67.00, 39.04' RT

[21] STA 11+15.00, RT
INLETS TYPE A TYPE 8 GRATE
GRATE EL = 708.90, 11+15.00, 32.74' RT
INV = 706.89, 11+15.00, 32.74' RT

NOTE: 2' WIDE SPECIAL DITCH
STA 11+15.00 RT TO STA 12+00.00 RT

CATHERINE L. GOOD TRUST PARCEL
THE EXISTING SIGN AND WELL SHALL NOT BE
DISTURBED DURING CONSTRUCTION. ANY DAMAGE
SHALL BE REPAIRED AT THE CONTRACTORS EXPENSE

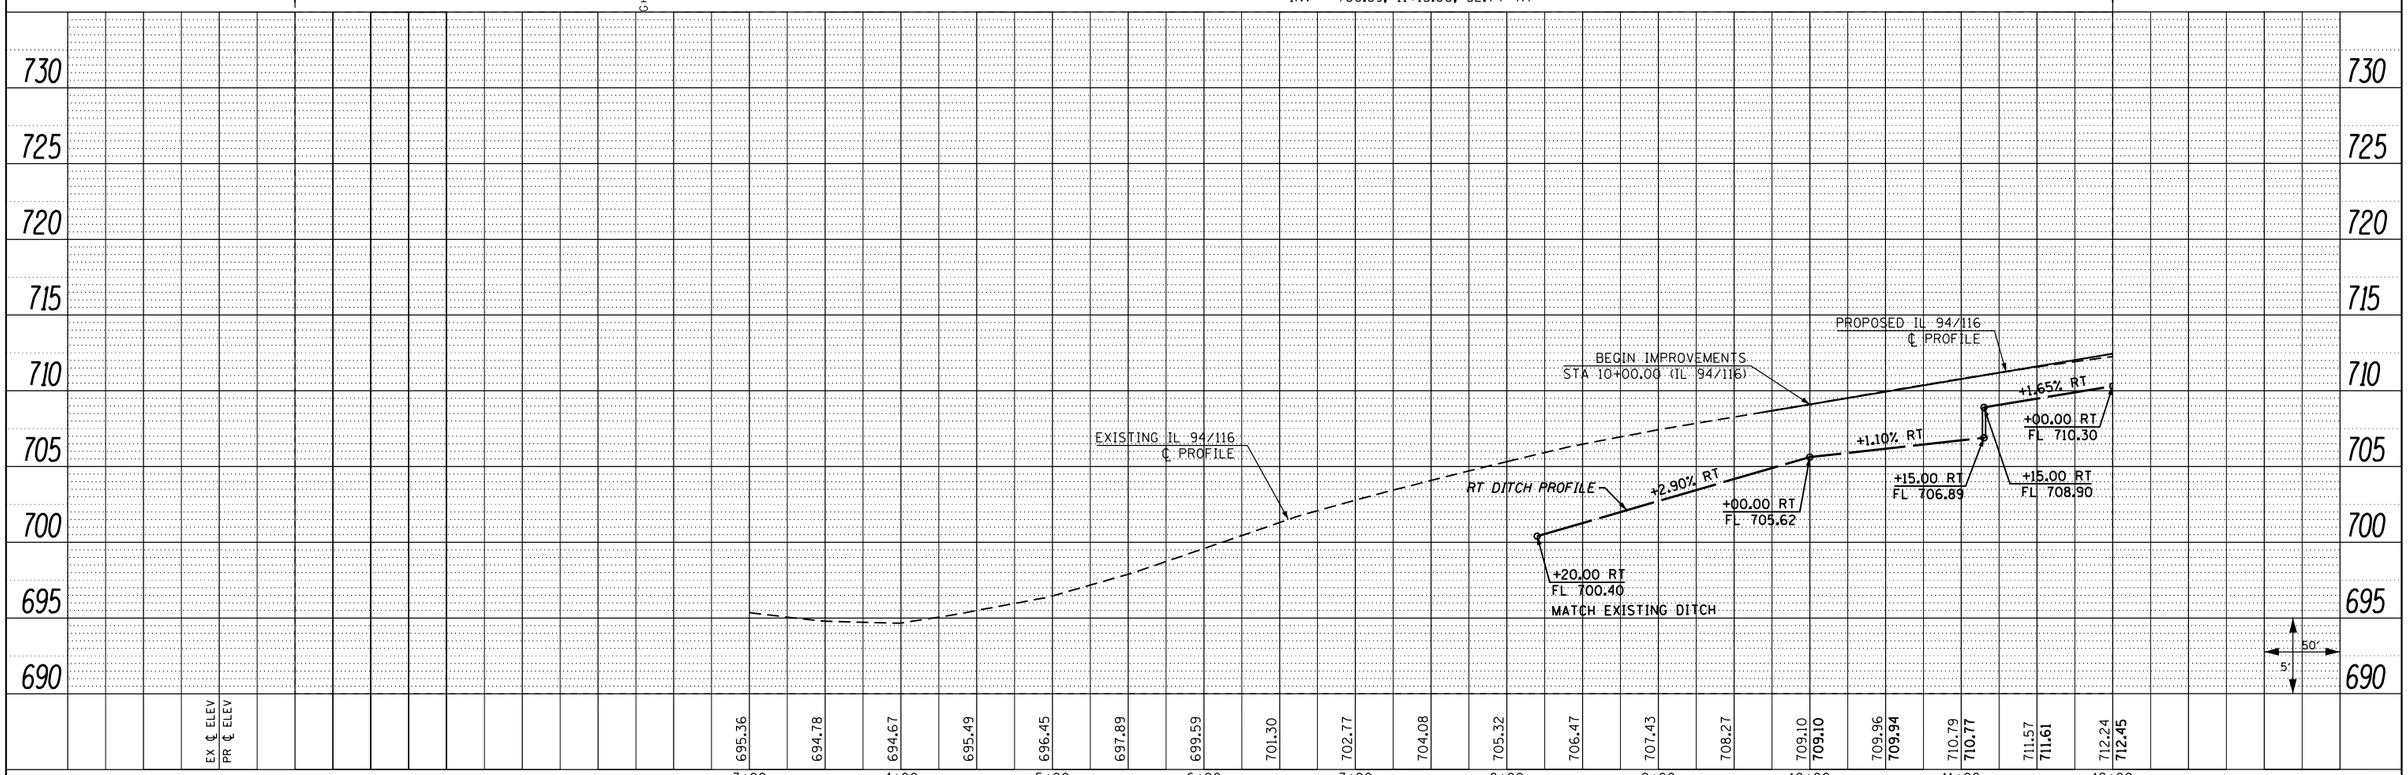

PLAN	BY	DATE
SURVEYED		
PLOTTED		
ALIGNMENT CHECKED		
RT. OF WAY CHECKED		
CADD FILE NAME		
NOTE BOOK NO.		

PROFILE	BY	DATE
SURVEYED		
PLOTTED		
GRADES CHECKED		
BM. NOTED		
STRUCTURE NOTATNS CHKD		
NOTE BOOK NO.		

FILE NAME = D468409-sht-28-drain-IL94-01.dgn	USER NAME = zachl	DESIGNED - DBS	REVISED -
		DRAWN - PSBA	REVISED -
	PLOT SCALE = 100.0058 ' / in.	CHECKED - CSB	REVISED -
	PLOT DATE = 10/16/2012	DATE - 10/2012	REVISED -

STATE OF ILLINOIS
DEPARTMENT OF TRANSPORTATION

DRAINAGE PLAN AND PROFILE
IL ROUTE 94 /116

SCALE: 1" = 50' | SHEET NO. 28 OF 61 SHEETS | STA. 3+00 TO STA. 12+00

F.A.P. RTE.	SECTION	COUNTY	TOTAL SHEETS	SHEET NO.
313	7-2 ; 6-1	HENDERSON	976	303

CONTRACT NO. 68409

ILLINOIS FED. AID PROJECT