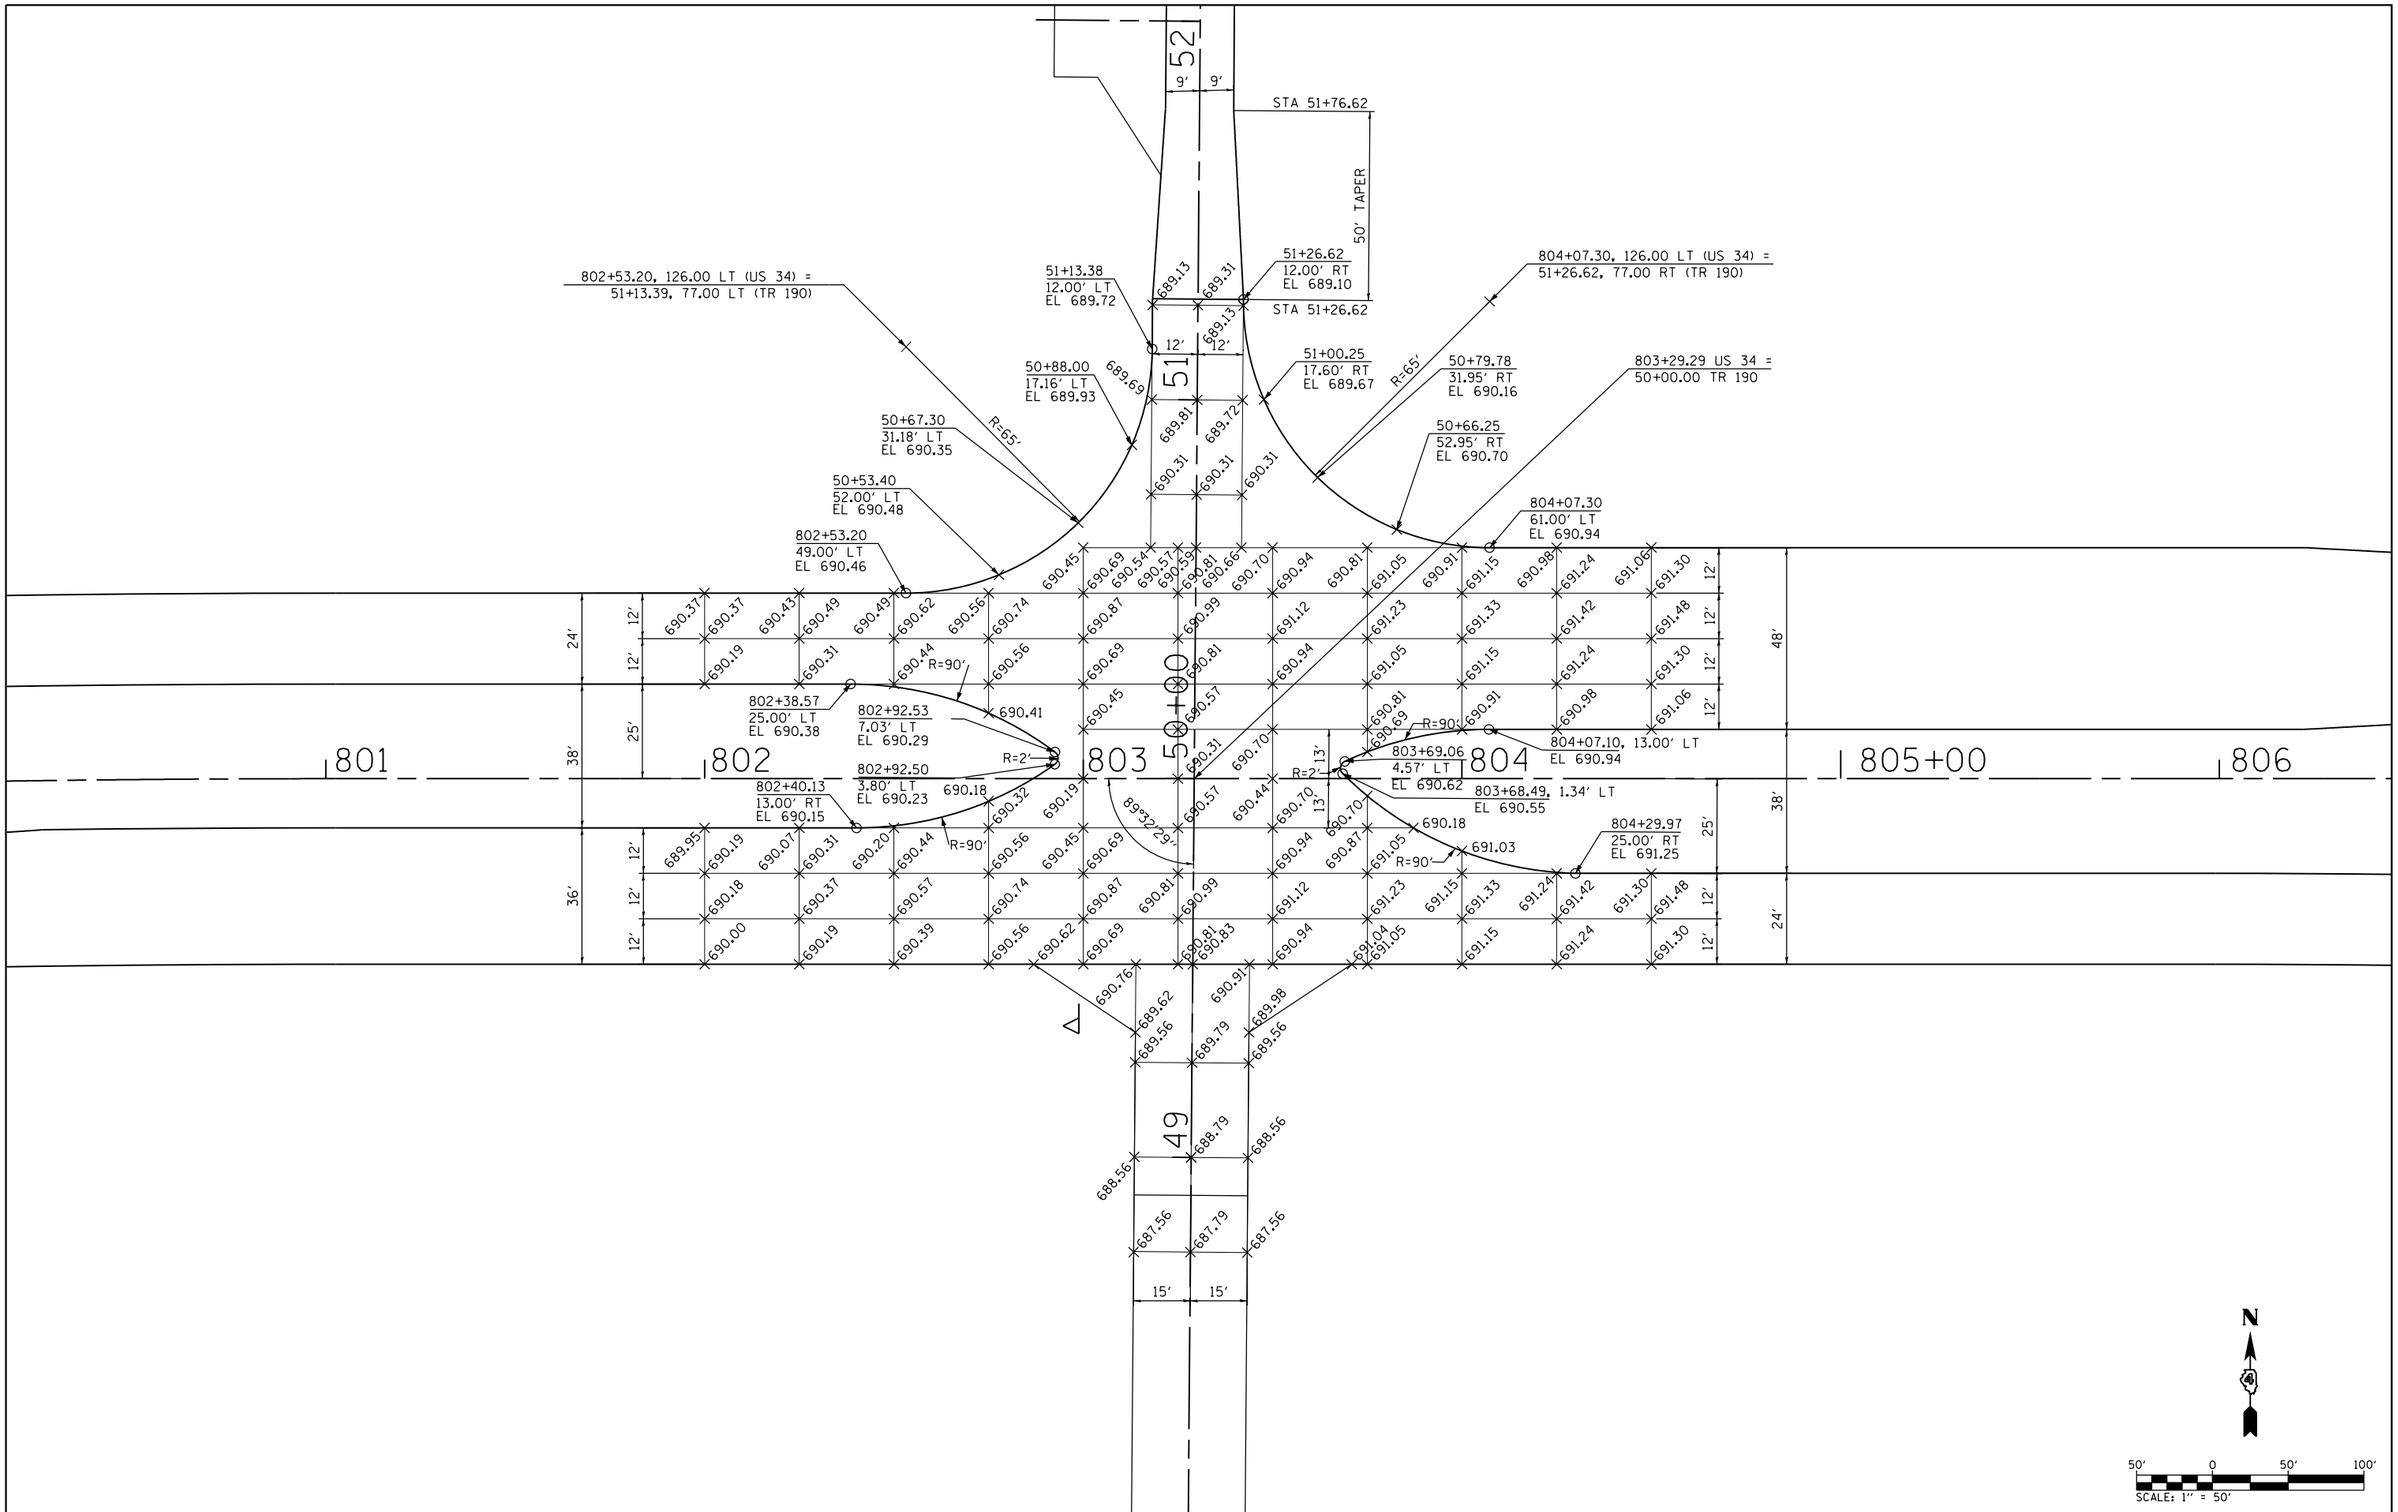


| | | | |
|---|---|---|---|
| FILE NAME = D468409-SHT-13-INTERSEC-TR190.dgn | USER NAME = zach1 | DESIGNED - DBS | REVISED - |
| | | DRAWN - PSBA | REVISED - |
| | PLOT SCALE = 40.0000 ' / in. | CHECKED - CSB | REVISED - |
| | PLOT DATE = 10/16/2012 | DATE - 10/2012 | REVISED - |

**STATE OF ILLINOIS**
**DEPARTMENT OF TRANSPORTATION**

**INTERSECTION DETAILS**
**US ROUTE 34 & TR 190 (1850 E)**

SCALE: 1" = 40' | SHEET NO. 13 OF 21 SHEETS | STA. 801+00 TO STA. 805+00

| F.A.P. RTE. | SECTION | COUNTY | TOTAL SHEETS | SHEET NO. |
|---|---|---|---|---|
| 313 | 7-2 ; 6-1 | HENDERSON | 976 | 380 |
| | | CONTRACT NO. 68409 | | |
| | | ILLINOIS FED. AID PROJECT | | |