FINAL SURVEY	NOTE BOOK	SURVEYED	PLOTTED	TEMPLATE	AREAS	AREAS CHECKED	BY	DATE
NO.								

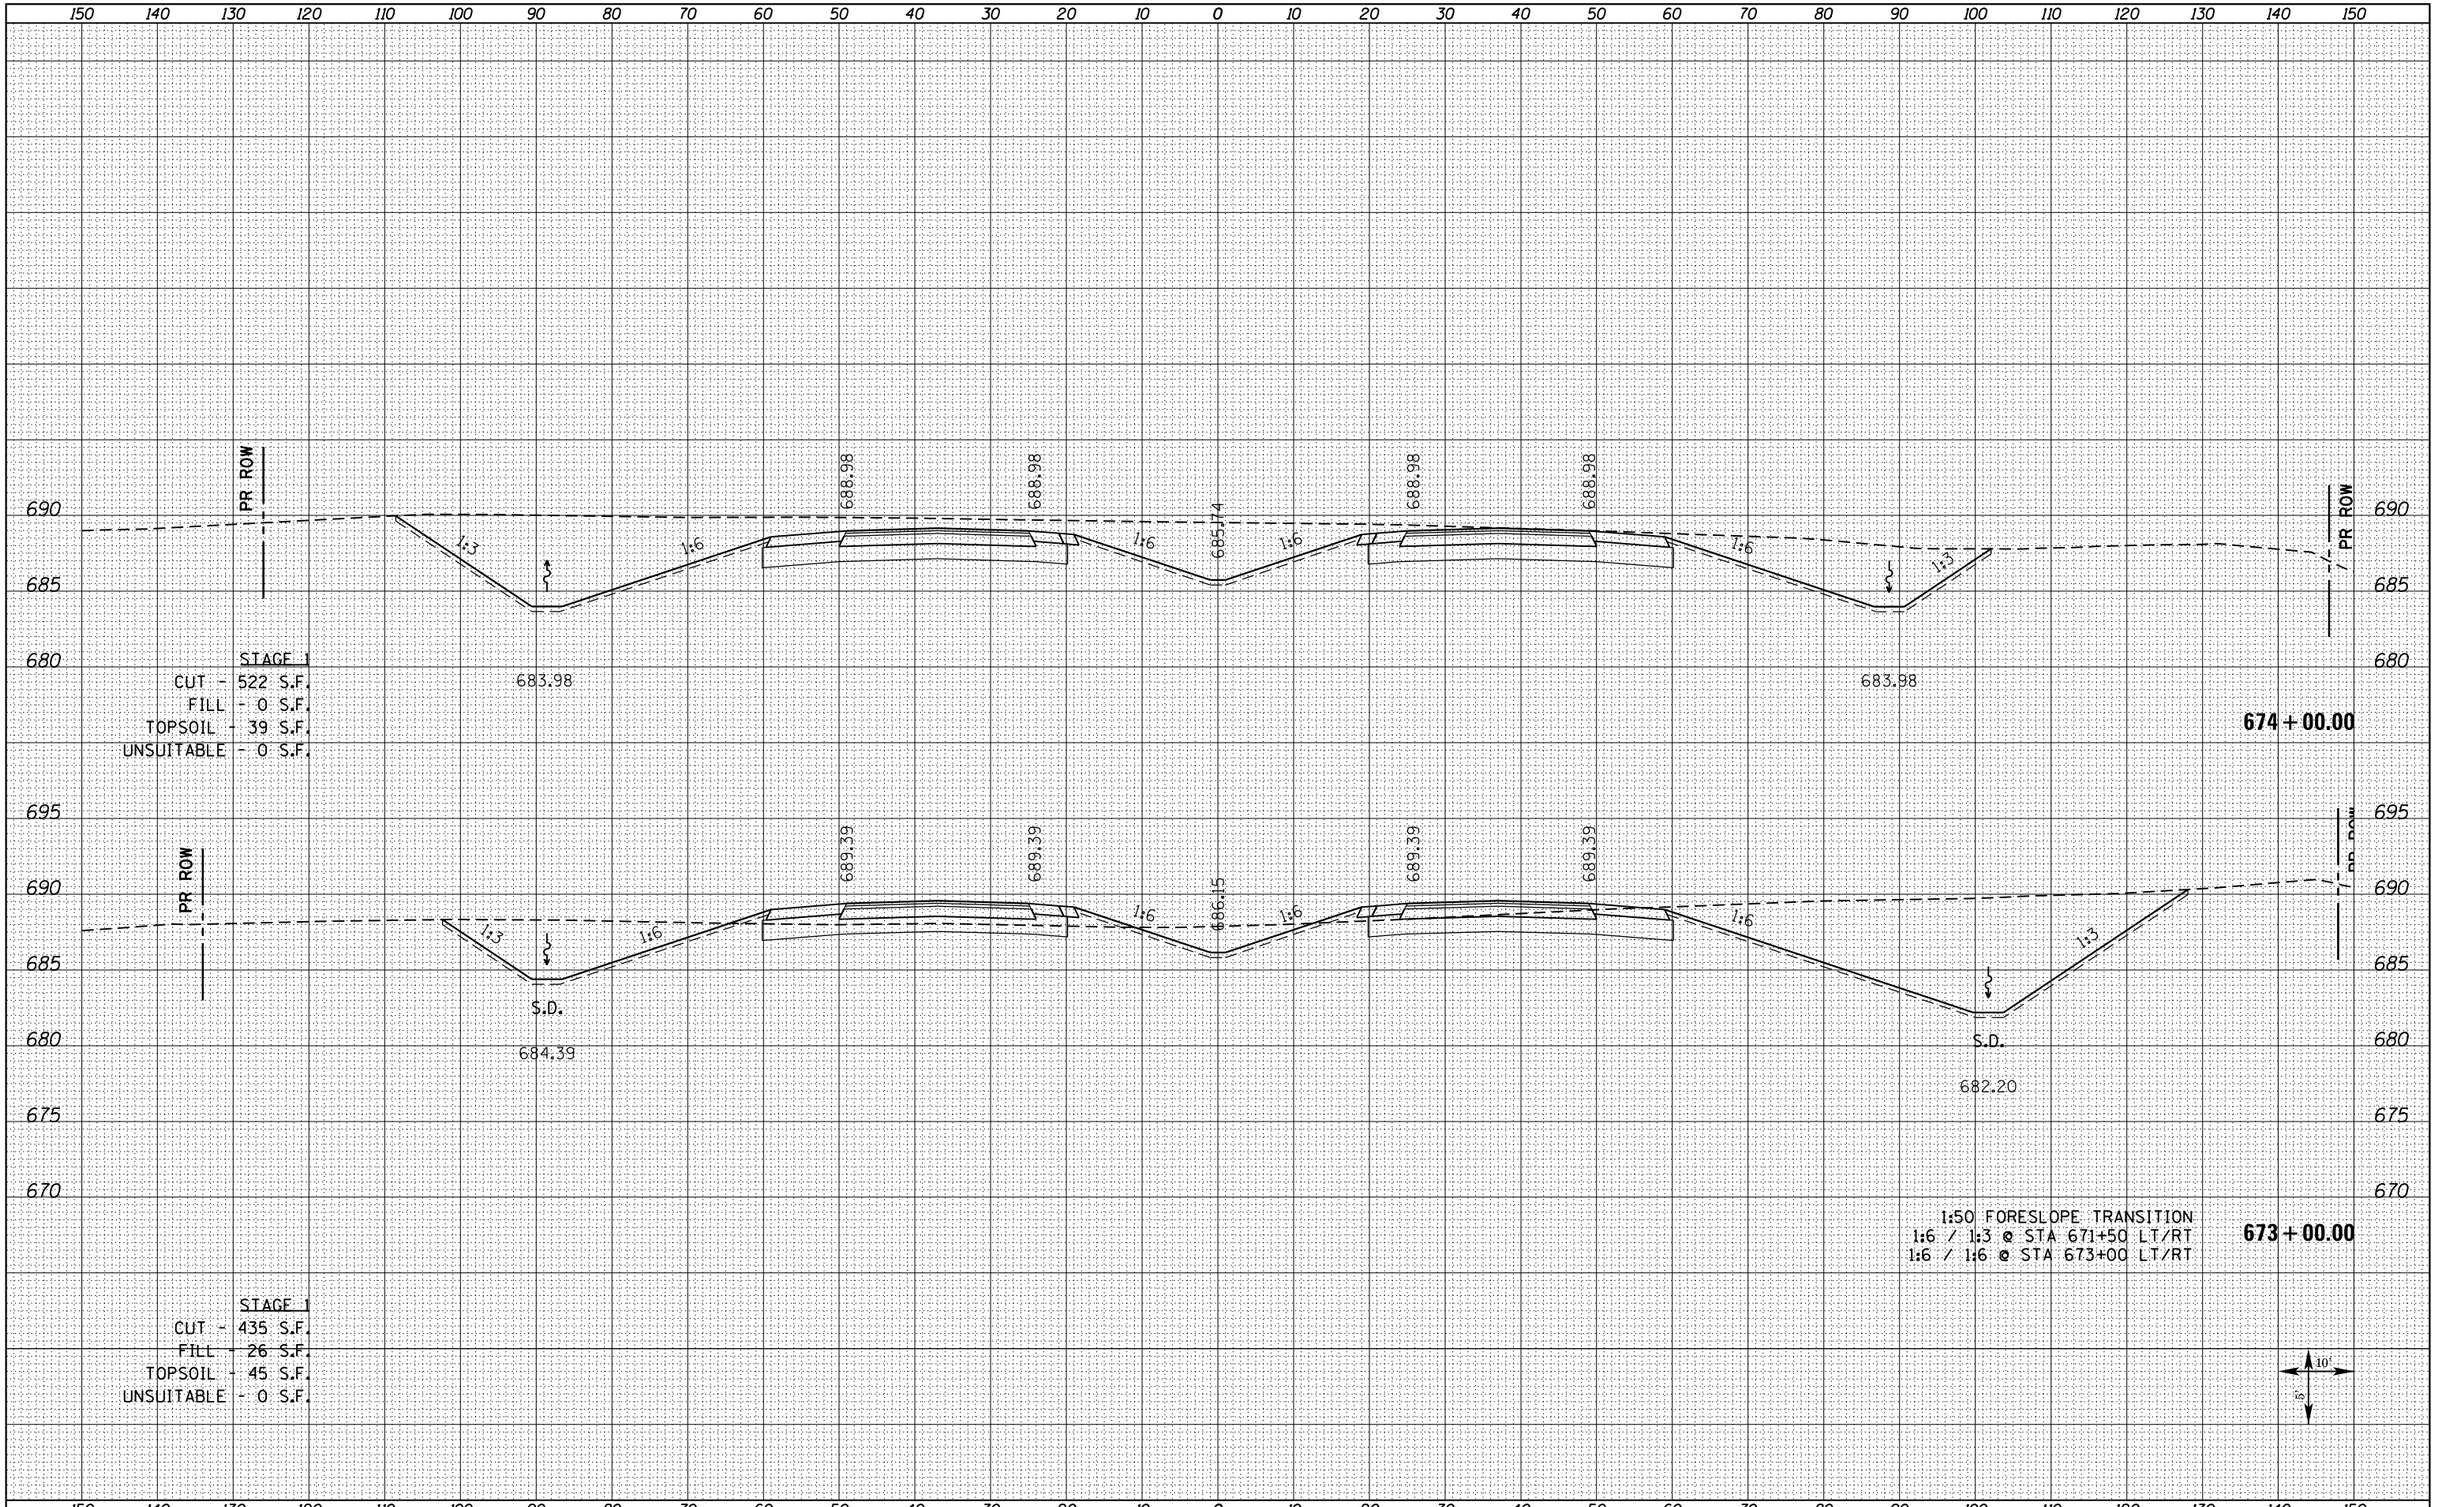

STAGE 1
CUT - 522 S.F.
FILL - 0 S.F.
TOPSOIL - 39 S.F.
UNSUITABLE - 0 S.F.

674 + 00.00

1:50 FORESLOPE TRANSITION
1:6 / 1:3 @ STA 671+50 LT/RT
1:6 / 1:6 @ STA 673+00 LT/RT

673 + 00.00

STAGE 1
CUT - 435 S.F.
FILL - 26 S.F.
TOPSOIL - 45 S.F.
UNSUITABLE - 0 S.F.

ORIGINAL SURVEY	NOTE BOOK	SURVEYED	PLOTTED	TEMPLATE	AREAS	AREAS CHECKED	BY	DATE
NO.								

FILE NAME = D468409-SHT-XSSHT-US34-B.dgn	USER NAME = danw	DESIGNED - DBS	REVISED -
		DRAWN - PSBA	REVISED -
	PLOT SCALE = 20.0000 ' / in.	CHECKED - CSB	REVISED -
	PLOT DATE = 10/16/2012	DATE - 10/2012	REVISED -

STATE OF ILLINOIS
DEPARTMENT OF TRANSPORTATION

CROSS SECTIONS
US ROUTE 34

SCALE: NOTED | SHEET NO. 102 OF 209 SHEETS | STA. 673+00.00 TO STA. 674+00.00

F.A.P RTE.	SECTION	COUNTY	TOTAL SHEETS	SHEET NO.
313	7-2 ; 6-1	HENDERSON	976	689
		CONTRACT NO. 68409		
		ILLINOIS FED. AID PROJECT		