FINAL SURVEY	NO.	NOTE BOOK	SURVEYED	PLOTTED	TEMPLATE	AREAS	AREAS CHECKED	BY	DATE

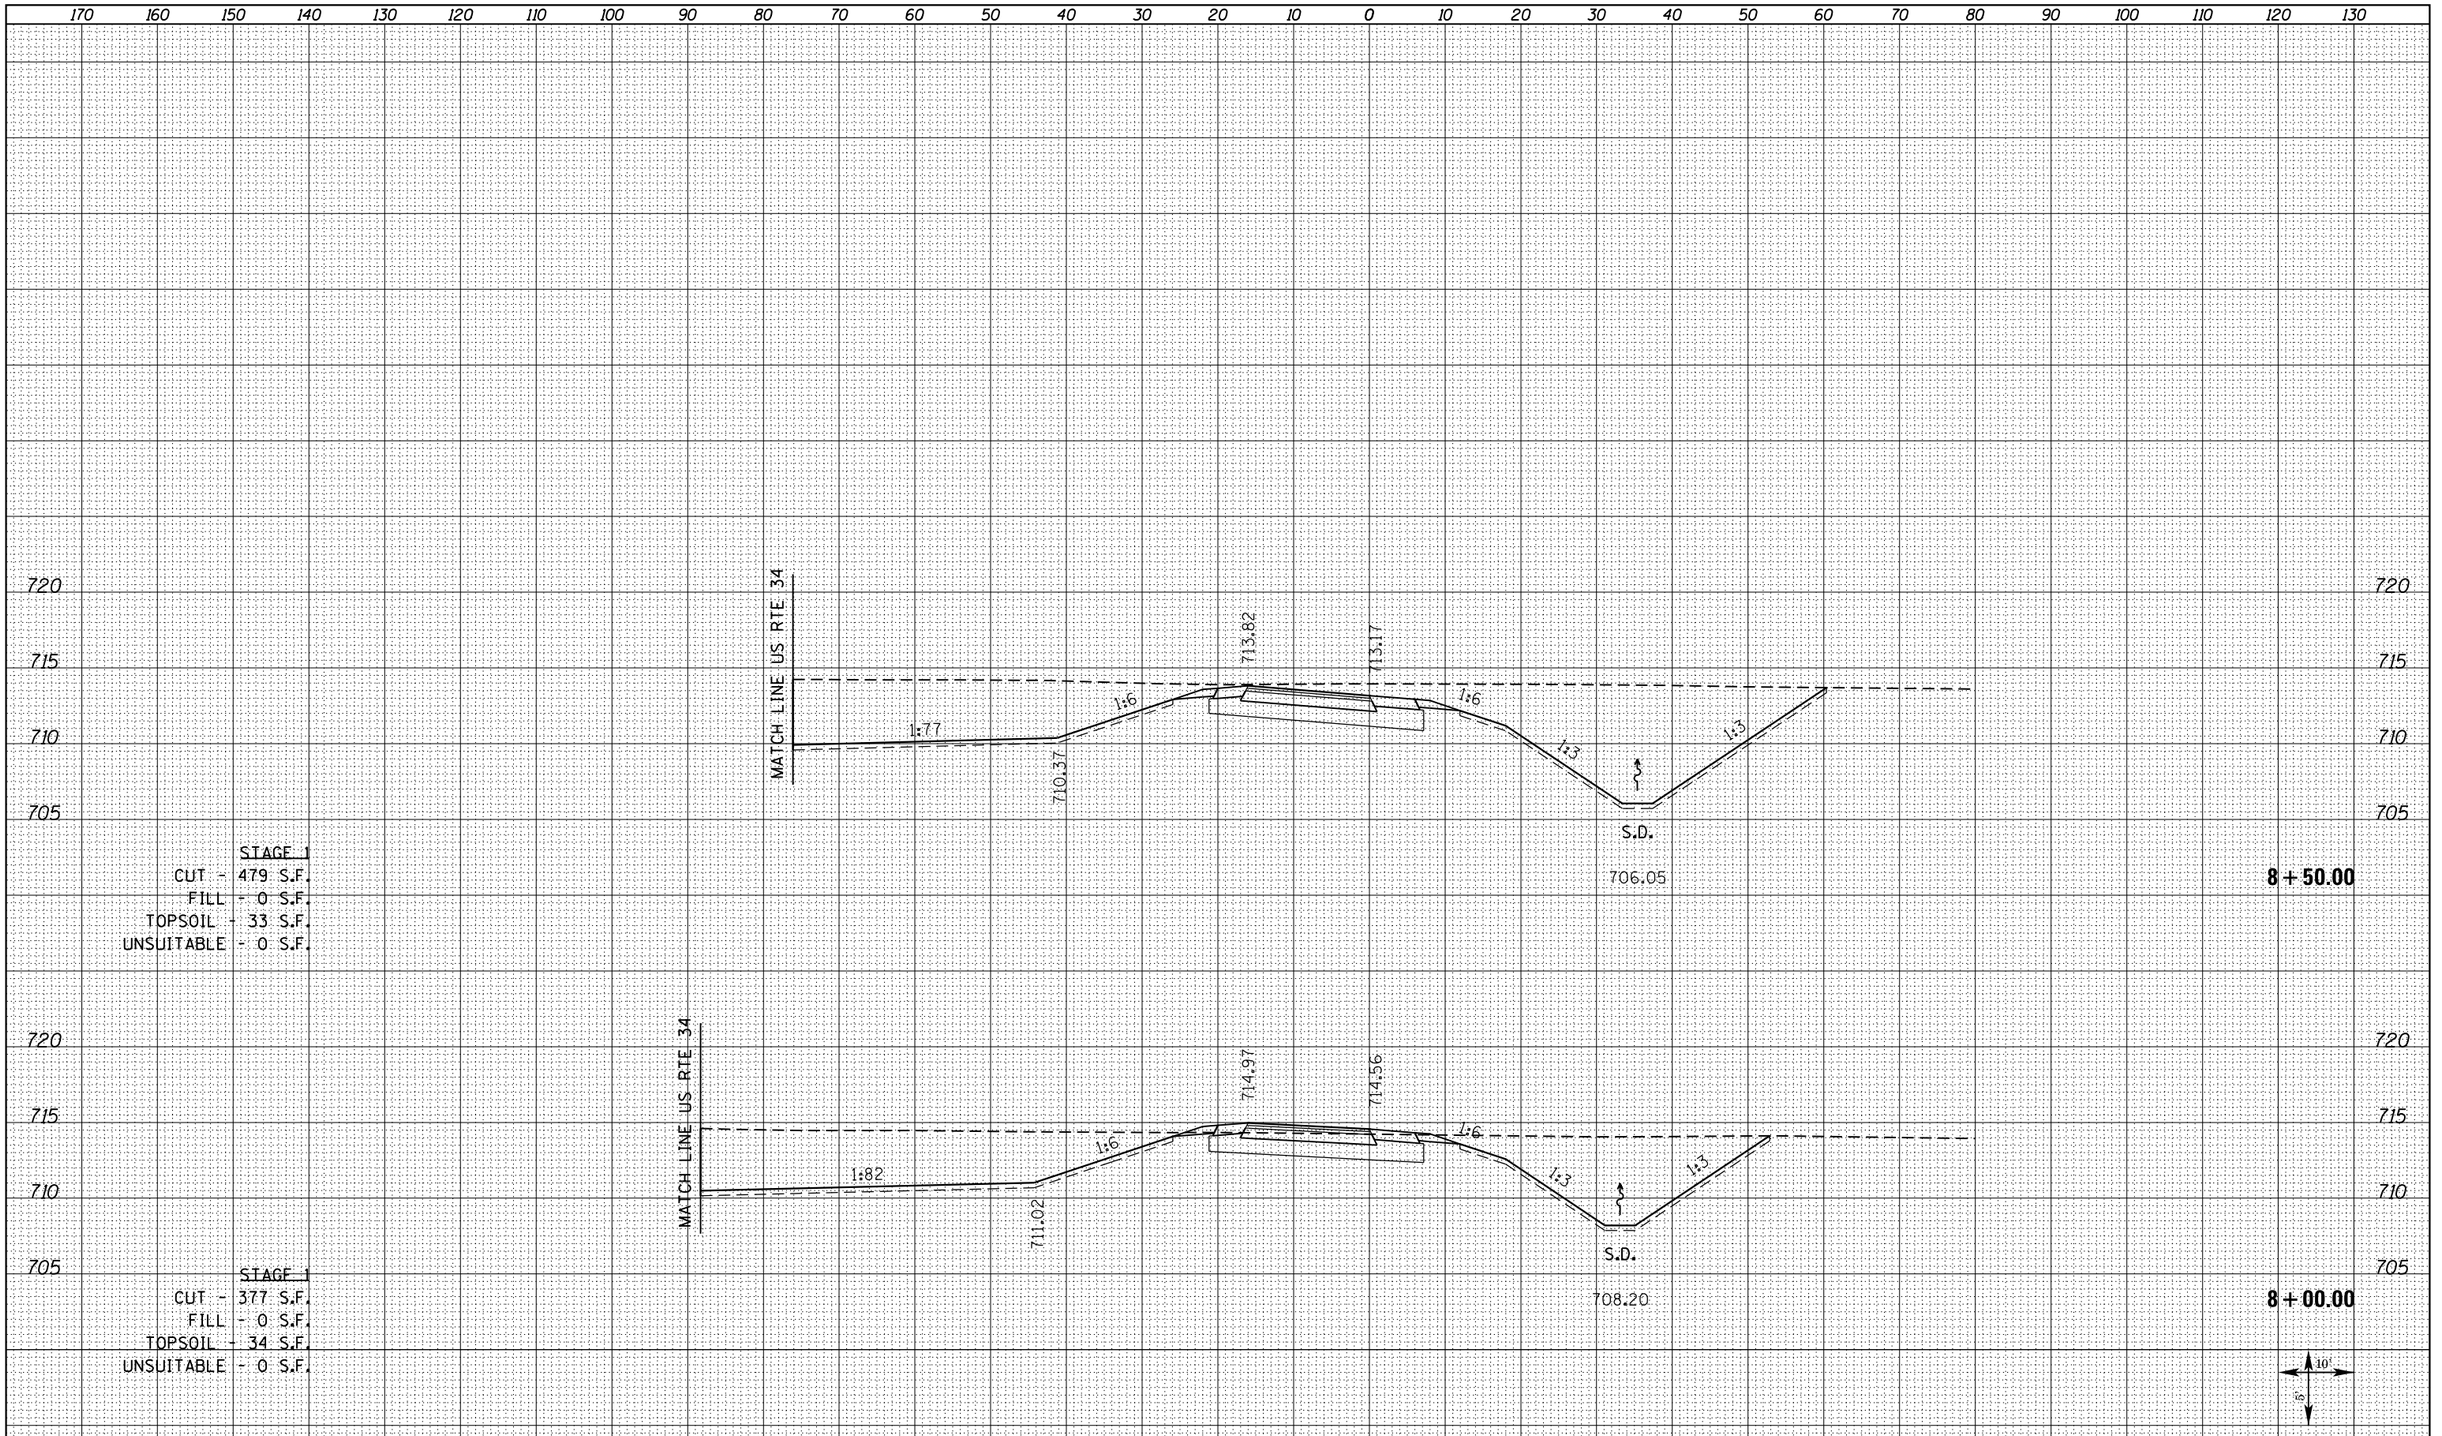

STAGE 1
CUT - 479 S.F.
FILL - 0 S.F.
TOPSOIL - 33 S.F.
UNSUITABLE - 0 S.F.

STAGE 1
CUT - 377 S.F.
FILL - 0 S.F.
TOPSOIL - 34 S.F.
UNSUITABLE - 0 S.F.

ORIGINAL SURVEY	NO.	NOTE BOOK	SURVEYED	PLOTTED	TEMPLATE	AREAS	AREAS CHECKED	BY	DATE

FILE NAME = D468409-SHT-XSSHT-RAMPB_REV.dgn	USER NAME = zachl	DESIGNED - DBS	REVISED -
		DRAWN - PSBA	REVISED -
	PLOT SCALE = 20.0000 ' / in.	CHECKED - CSB	REVISED -
	PLOT DATE = 10/16/2012	DATE - 10/2012	REVISED -

STATE OF ILLINOIS
DEPARTMENT OF TRANSPORTATION

CROSS SECTIONS
RAMP B

SCALE: NOTED | SHEET NO. 8 OF 12 SHEETS | STA. 8+00.00 TO STA. 8+50.00

F.A.P. RTE.	SECTION	COUNTY	TOTAL SHEETS	SHEET NO.
313	7-2 ; 6-1	HENDERSON	976	884
		CONTRACT NO. 68409		
	ILLINOIS FED. AID PROJECT			