| FINAL SURVEY | NOTE BOOK | SURVEYED | PLOTTED | TEMPLATE | AREAS | AREAS CHECKED |
|---|---|---|---|---|---|---|
| NO. | | BY | | | | |
| | | DATE | | | | |

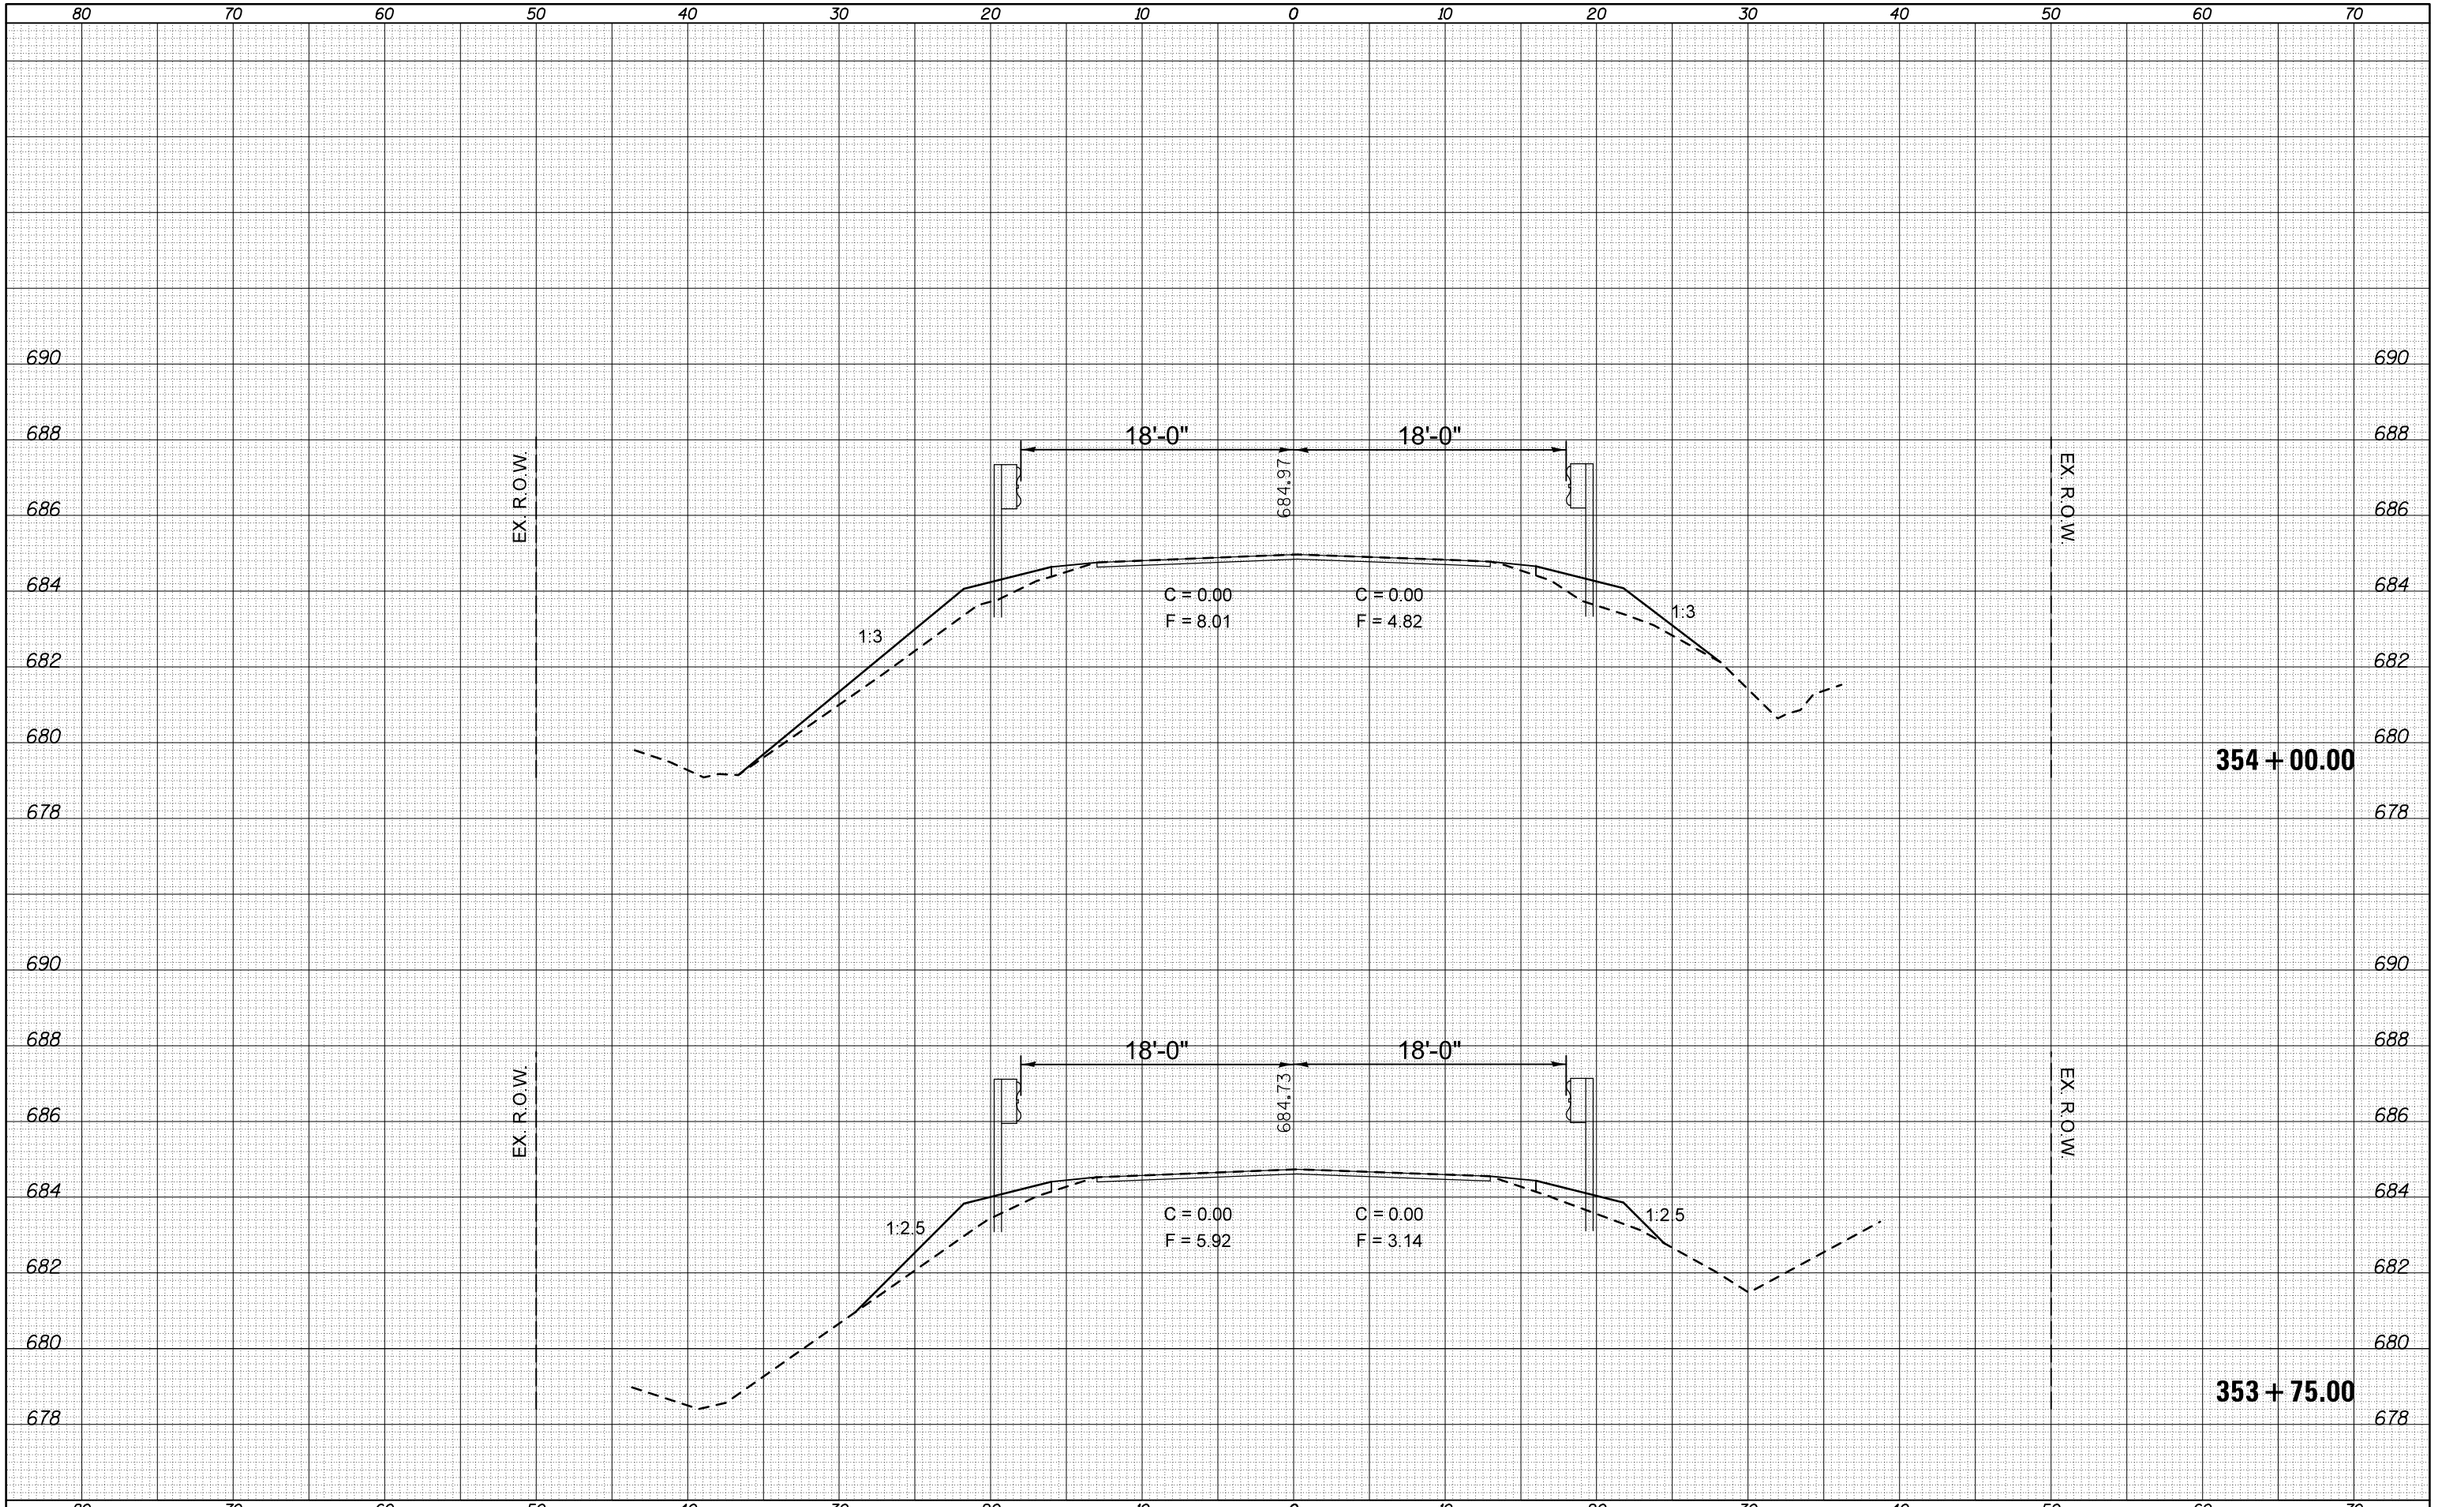


| ORIGINAL SURVEY | NOTE BOOK | SURVEYED | PLOTTED | TEMPLATE | AREAS | AREAS CHECKED |
|---|---|---|---|---|---|---|
| NO. | | BY | | | | |
| | | DATE | | | | |

| FILE NAME = | USER NAME = ogleb j | DESIGNED - | REVISED - |
|---|---|---|---|
| c:\pw_work\pwidot\ogleb j\d0244982\D570783-sht-xs_ALL.dgn | | DRAWN - | REVISED - |
| | PLOT SCALE = 10.0000 ' / in. | CHECKED - | REVISED - |
| | PLOT DATE = 10/9/2012 | DATE - | REVISED - |

**STATE OF ILLINOIS**
**DEPARTMENT OF TRANSPORTATION**

SCALE: | SHEET OF SHEETS | STA. | TO STA.

| F.A.P. RTE. | SECTION | COUNTY | TOTAL SHEETS | SHEET NO. |
|---|---|---|---|---|
| 315 | 119RS-4,18RS&(57-10)RS | McLean | 225 | 166 |
| | | CONTRACT NO. 70783 | | |
| | ILLINOIS FED. AID PROJECT | | | |