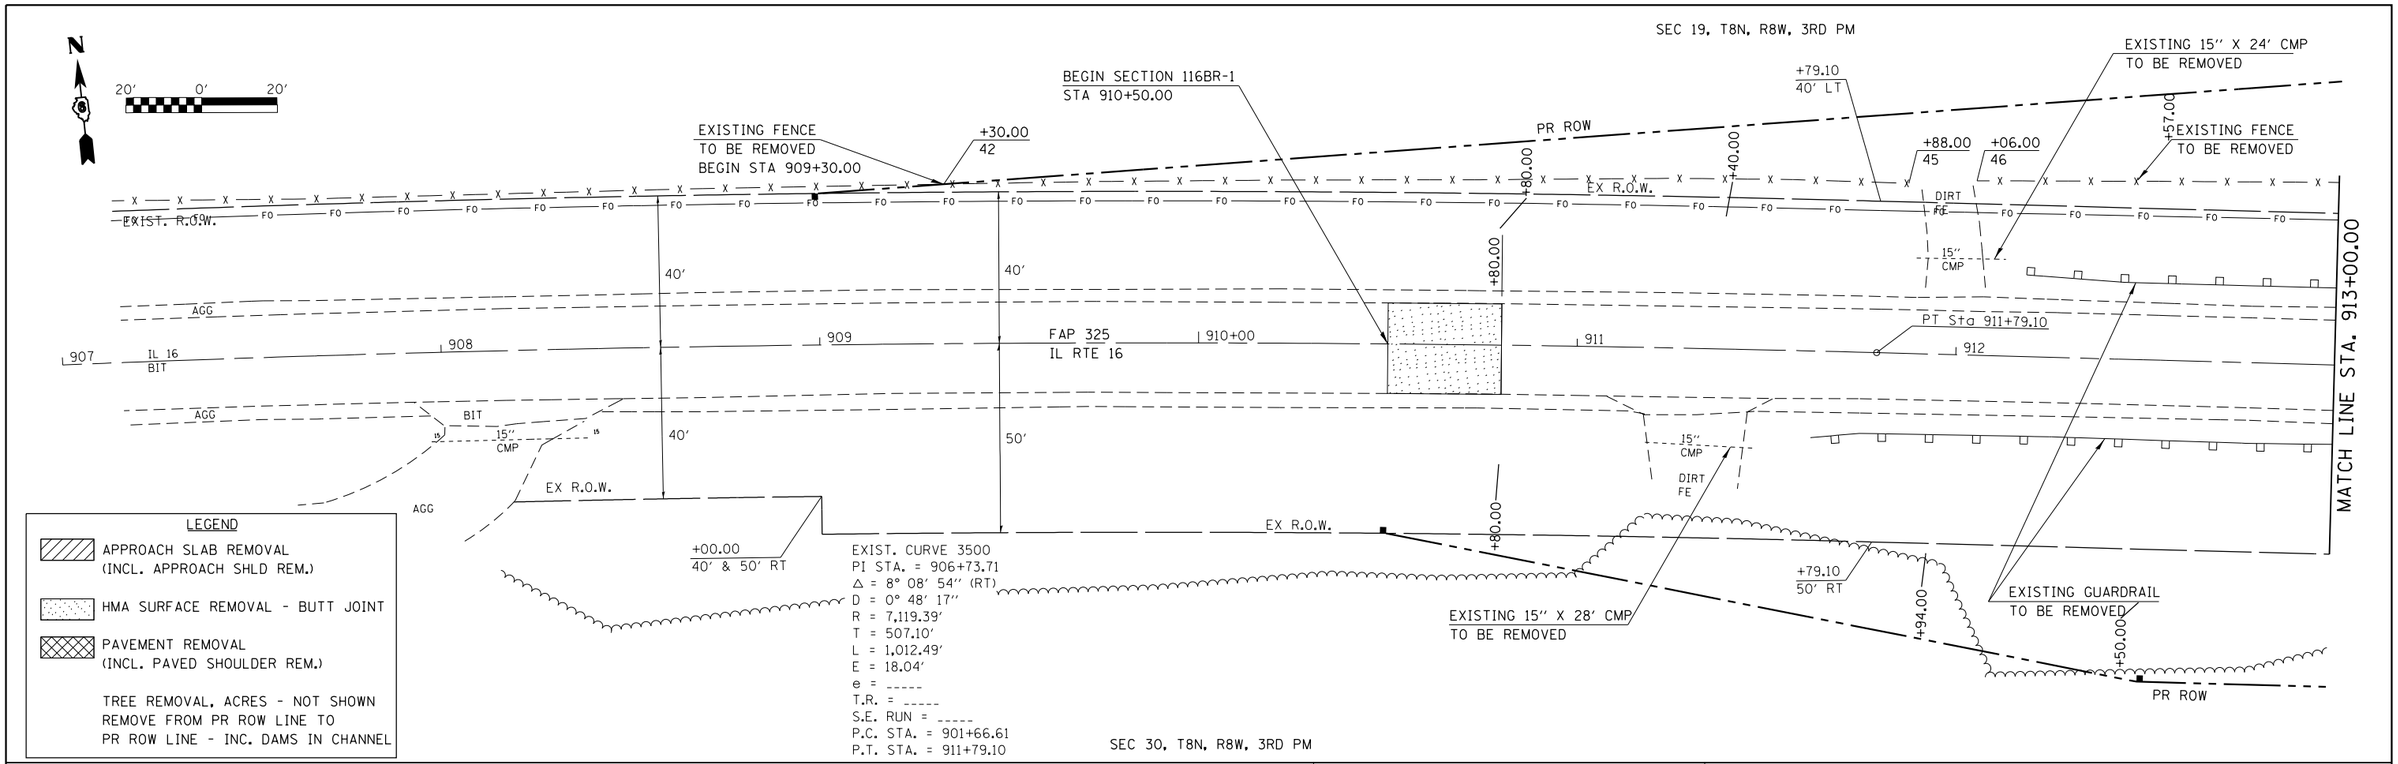

FILE NAME = c:\pw_work\pwidot\sparksgw\d0325252\d672A19-sht-025-removal.dgn	USER NAME = sparksgw	DESIGNED -	REVISED -
		DRAWN -	REVISED -
	PLOT SCALE = 40.0000 ' / in.	CHECKED -	REVISED -
	PLOT DATE = Oct-19-2012 02:14:19PM	DATE -	REVISED -

STATE OF ILLINOIS
DEPARTMENT OF TRANSPORTATION

REMOVAL PLAN – IL 16

SCALE: | SHEET NO. 1 OF 2 SHEETS | STA. 907+00 TO STA. 919+00

F.A.P. RTE.	SECTION	COUNTY	TOTAL SHEETS	SHEET NO.
325	116BR-1	MACOUPIN	67	25
		CONTRACT NO. 72A19		

FED. ROAD DIST. NO. | ILLINOIS | FED. AID PROJECT