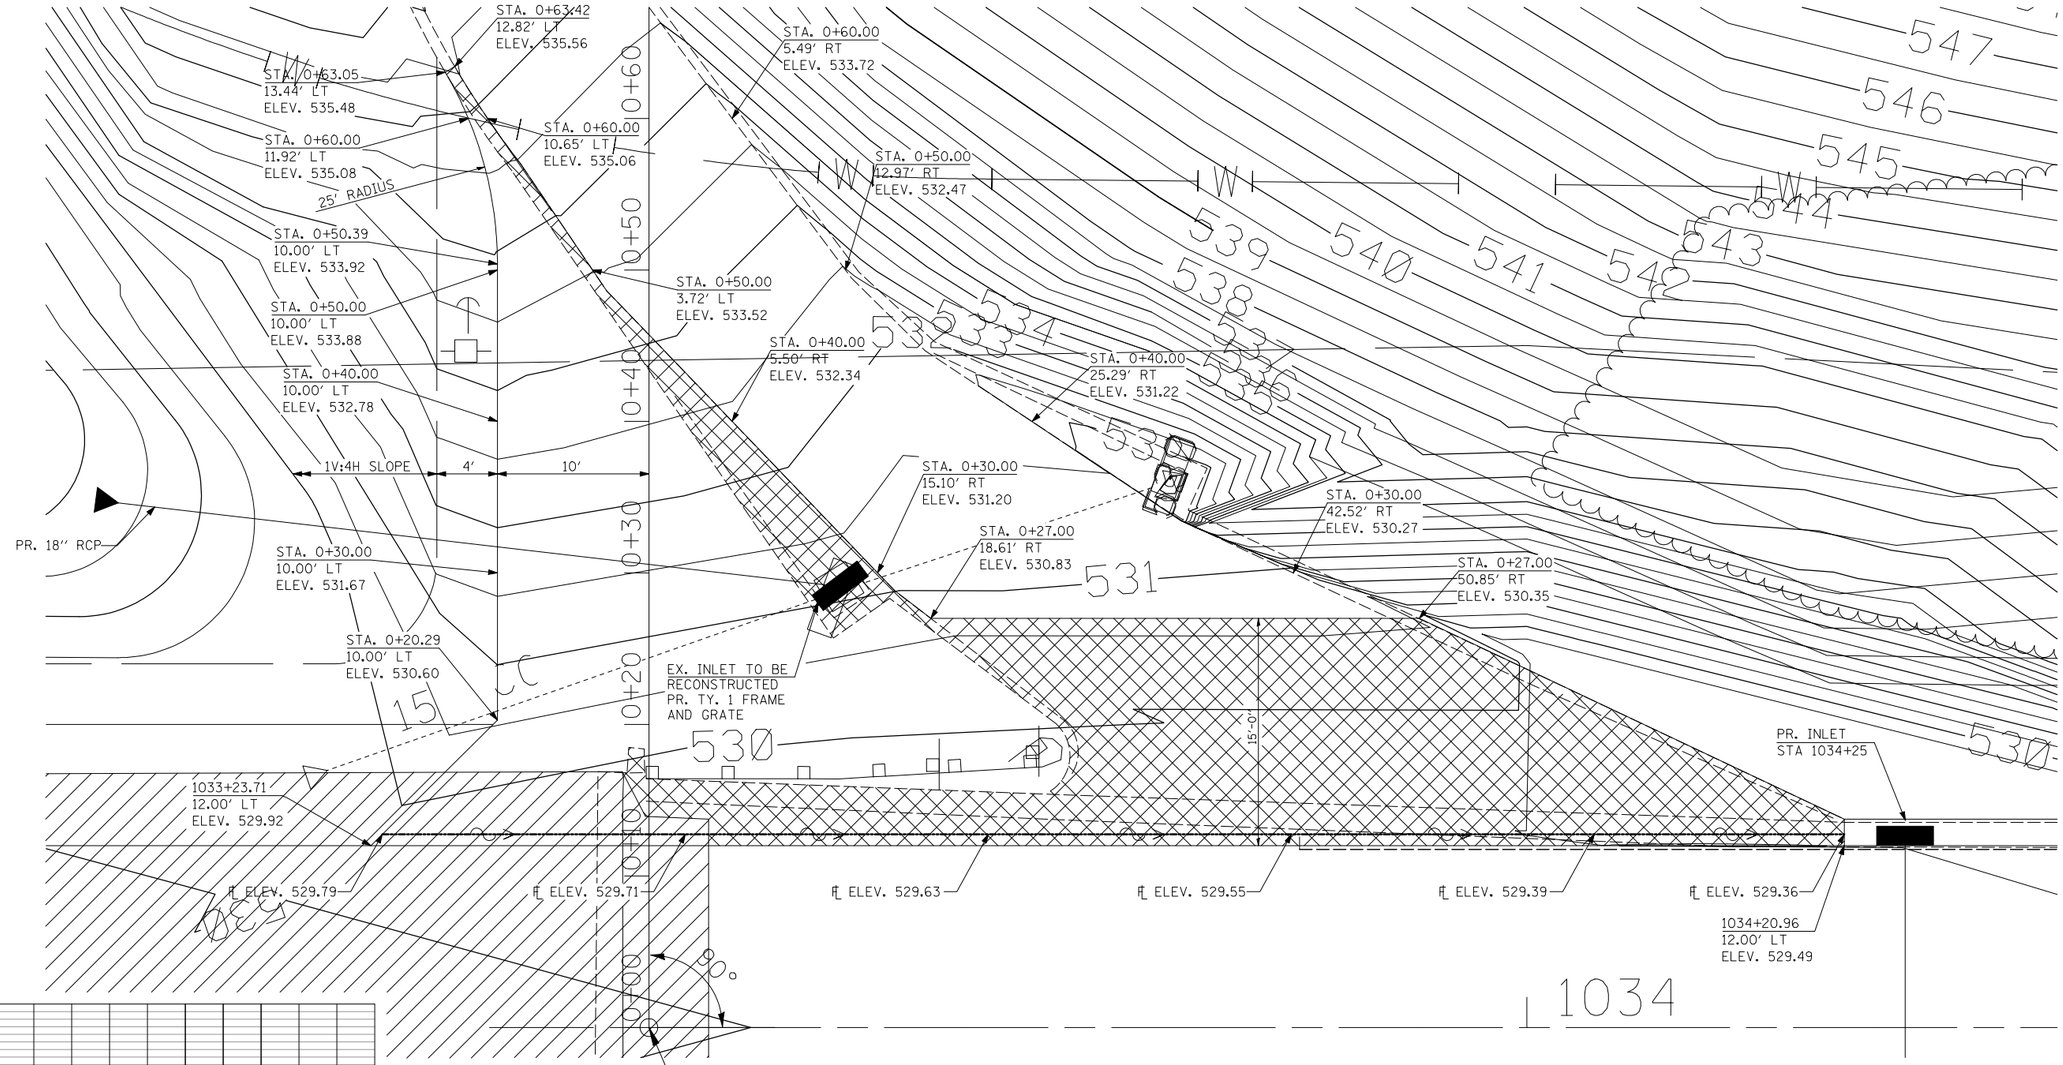

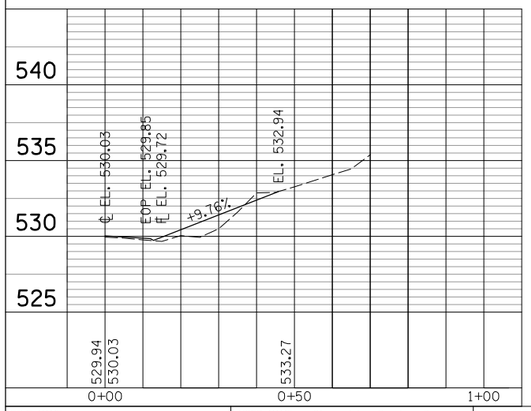

SOUTH PRIVATE ENTRANCE PLAN VIEW

STA. 0+00 ℄ SOUTH PRIVATE ENTRANCE
STA. 1033+42.06 ℄ IL ROUTE 96

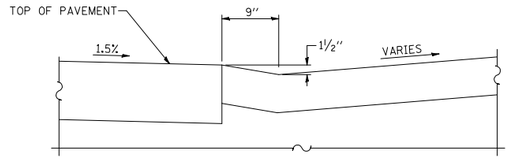

GUTTER DETAILS

FILE NAME = ...\D672B67-sht-pe dets.dgn	USER NAME = Plotted by Roadways7	DESIGNED - KHH	REVISED -	STATE OF ILLINOIS DEPARTMENT OF TRANSPORTATION	SOUTH PRIVATE ENTRANCE DETAILS
		DRAWN - KHH	REVISED -		
	PLOT SCALE = 10.0000 ' / IN.	CHECKED -	REVISED -		
	PLOT DATE = 10/19/2012	DATE - 9/2012	REVISED -		SCALE: N/A | SHEET 1 OF 1 SHEETS | STA. | TO STA.

F.A.P. RTE.	SECTION	COUNTY	TOTAL SHEETS	SHEET NO.
510	120B-3	HANCOCK	38	28
		CONTRACT NO. 72B67		
FED. ROAD DIST. NO. 6	ILLINOIS	FED. AID PROJECT		