NOTES:

1. ALL PAVEMENT MARKING SHALL BE MODIFIED URETHANE UNLESS OTHERWISE NOTED.

2. ALL 12 INCH DIAGONALS AND CHEVRONS SPACED AT 10.0' CENTERS UNLESS OTHERWISE NOTED.

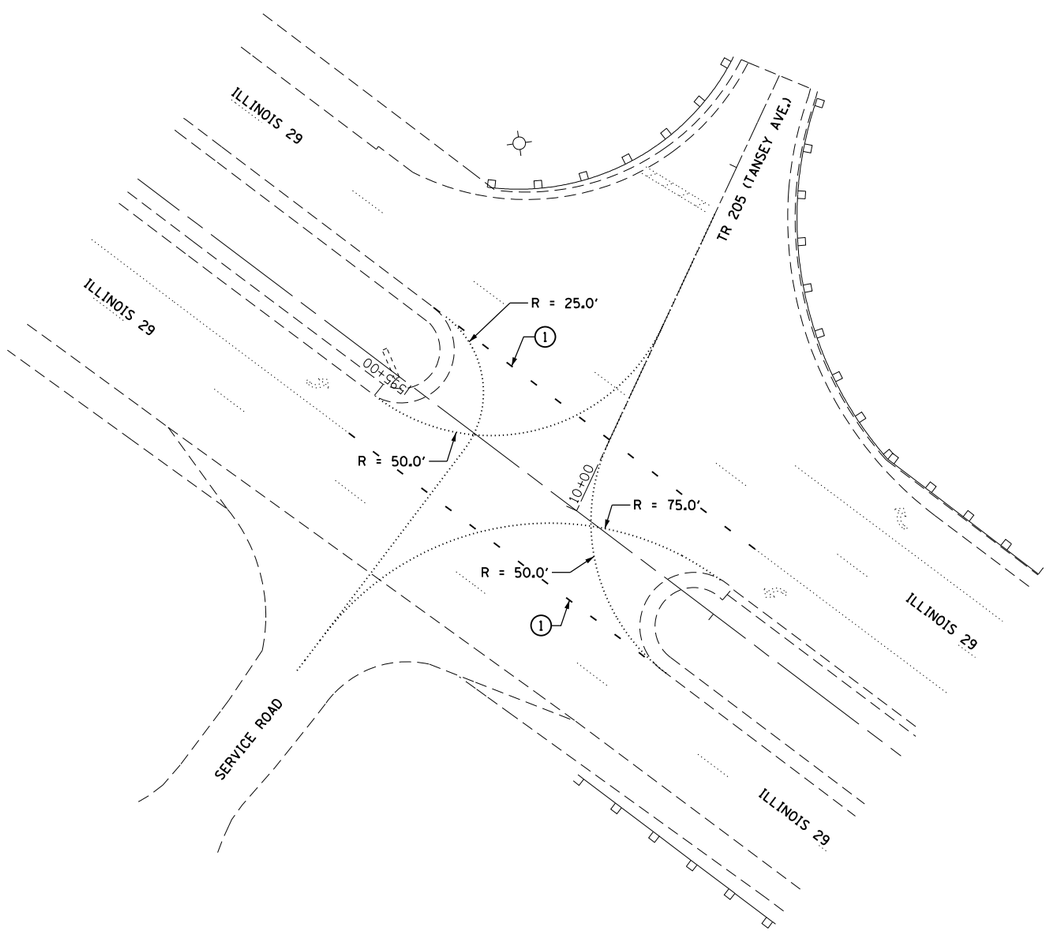

ILLINOIS 29 & TR 205 /TANSEY AVENUE
PLAN VIEW

NOTES:

1. ALL PAVEMENT MARKING SHALL BE MODIFIED URETHANE UNLESS OTHERWISE NOTED.

2. ALL 12 INCH DIAGONALS AND CHEVRONS SPACED AT 10.0' CENTERS UNLESS OTHERWISE NOTED.

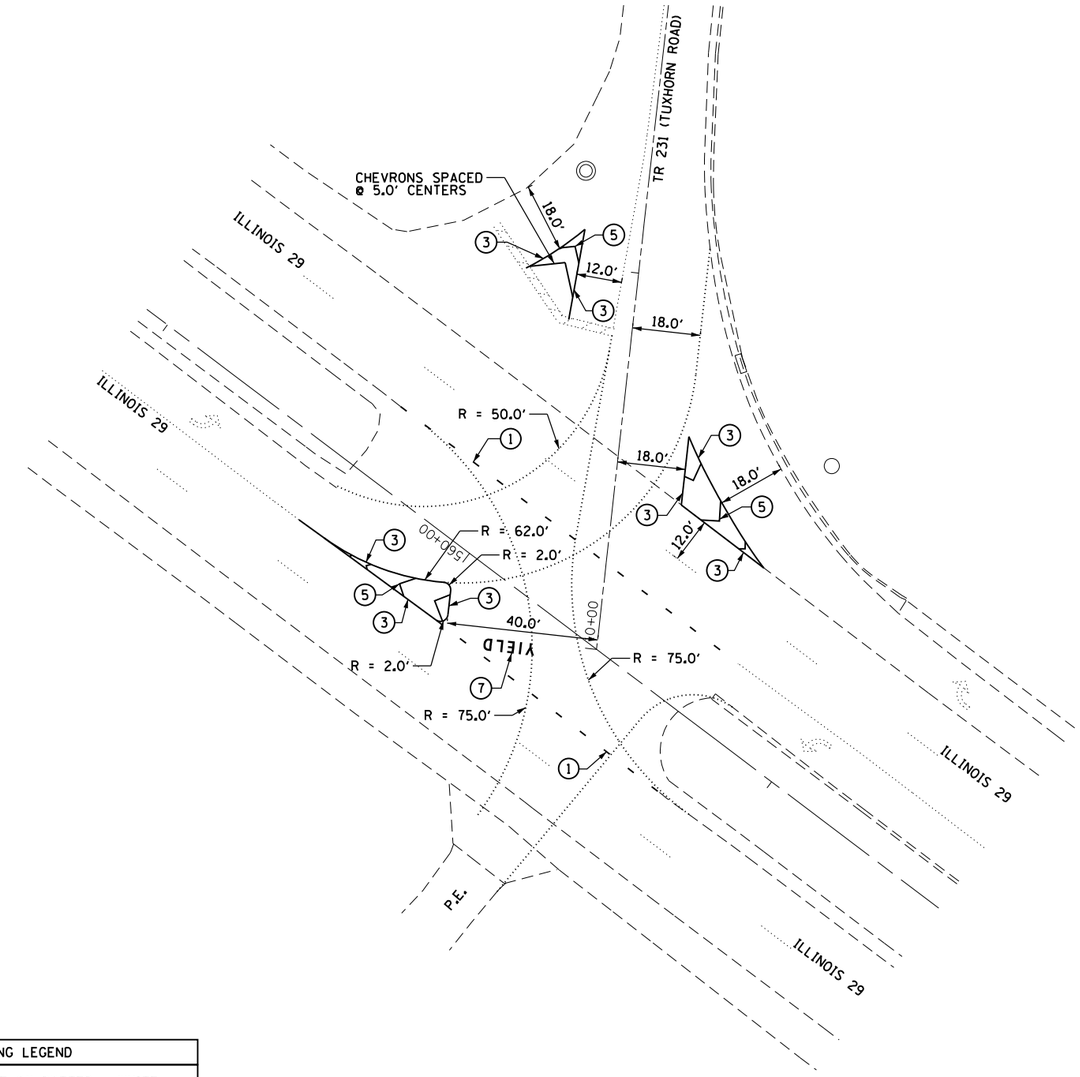

ILLINOIS 29 & TR 231/TUXHORN ROAD
PLAN VIEW

PAVEMENT MARKING LEGEND
1 - PAVEMENT MARKING - LINE 6" DOTTED - WHITE
2 - PAVEMENT MARKING - LINE 6" SOLID - WHITE
3 - PAVEMENT MARKING - LINE 8" SOLID - WHITE
4 - PAVEMENT MARKING - LINE 8" SOLID - YELLOW
5 - PAVEMENT MARKING - LINE 12" SOLID - WHITE
6 - PAVEMENT MARKING - LINE 12" SOLID - YELLOW
7 - PAVEMENT MARKING - LETTERS AND SYMBOLS

FILE NAME = c:\pw_work\pwidot\sparksgw\d0290765\D672F21-sht_IL 29.dgn	USER NAME = sparksgw	DESIGNED - DM	REVISED -
		DRAWN - MW	REVISED -
	PLOT SCALE = 40.00 ' / in.	CHECKED - DM	REVISED -
	PLOT DATE = Oct-17-2012 01:57:26PM	DATE -	REVISED -

STATE OF ILLINOIS
DEPARTMENT OF TRANSPORTATION

ILLINOIS 29 – SANGAMON COUNTY
PAVEMENT MARKING IMPROVEMENTS

SCALE: 1" = 20' | SHEET OF SHEETS | STA. TO STA.

F.A. RTE.	SECTION	COUNTY	TOTAL SHEETS	SHEET NO.
	D6 PAVT MARKING 2012	SANGAMON	36	21
		CONTRACT NO. 72F21		
	ILLINOIS	FED. AID PROJECT		

D6 PAVEMENT MARKING 2012