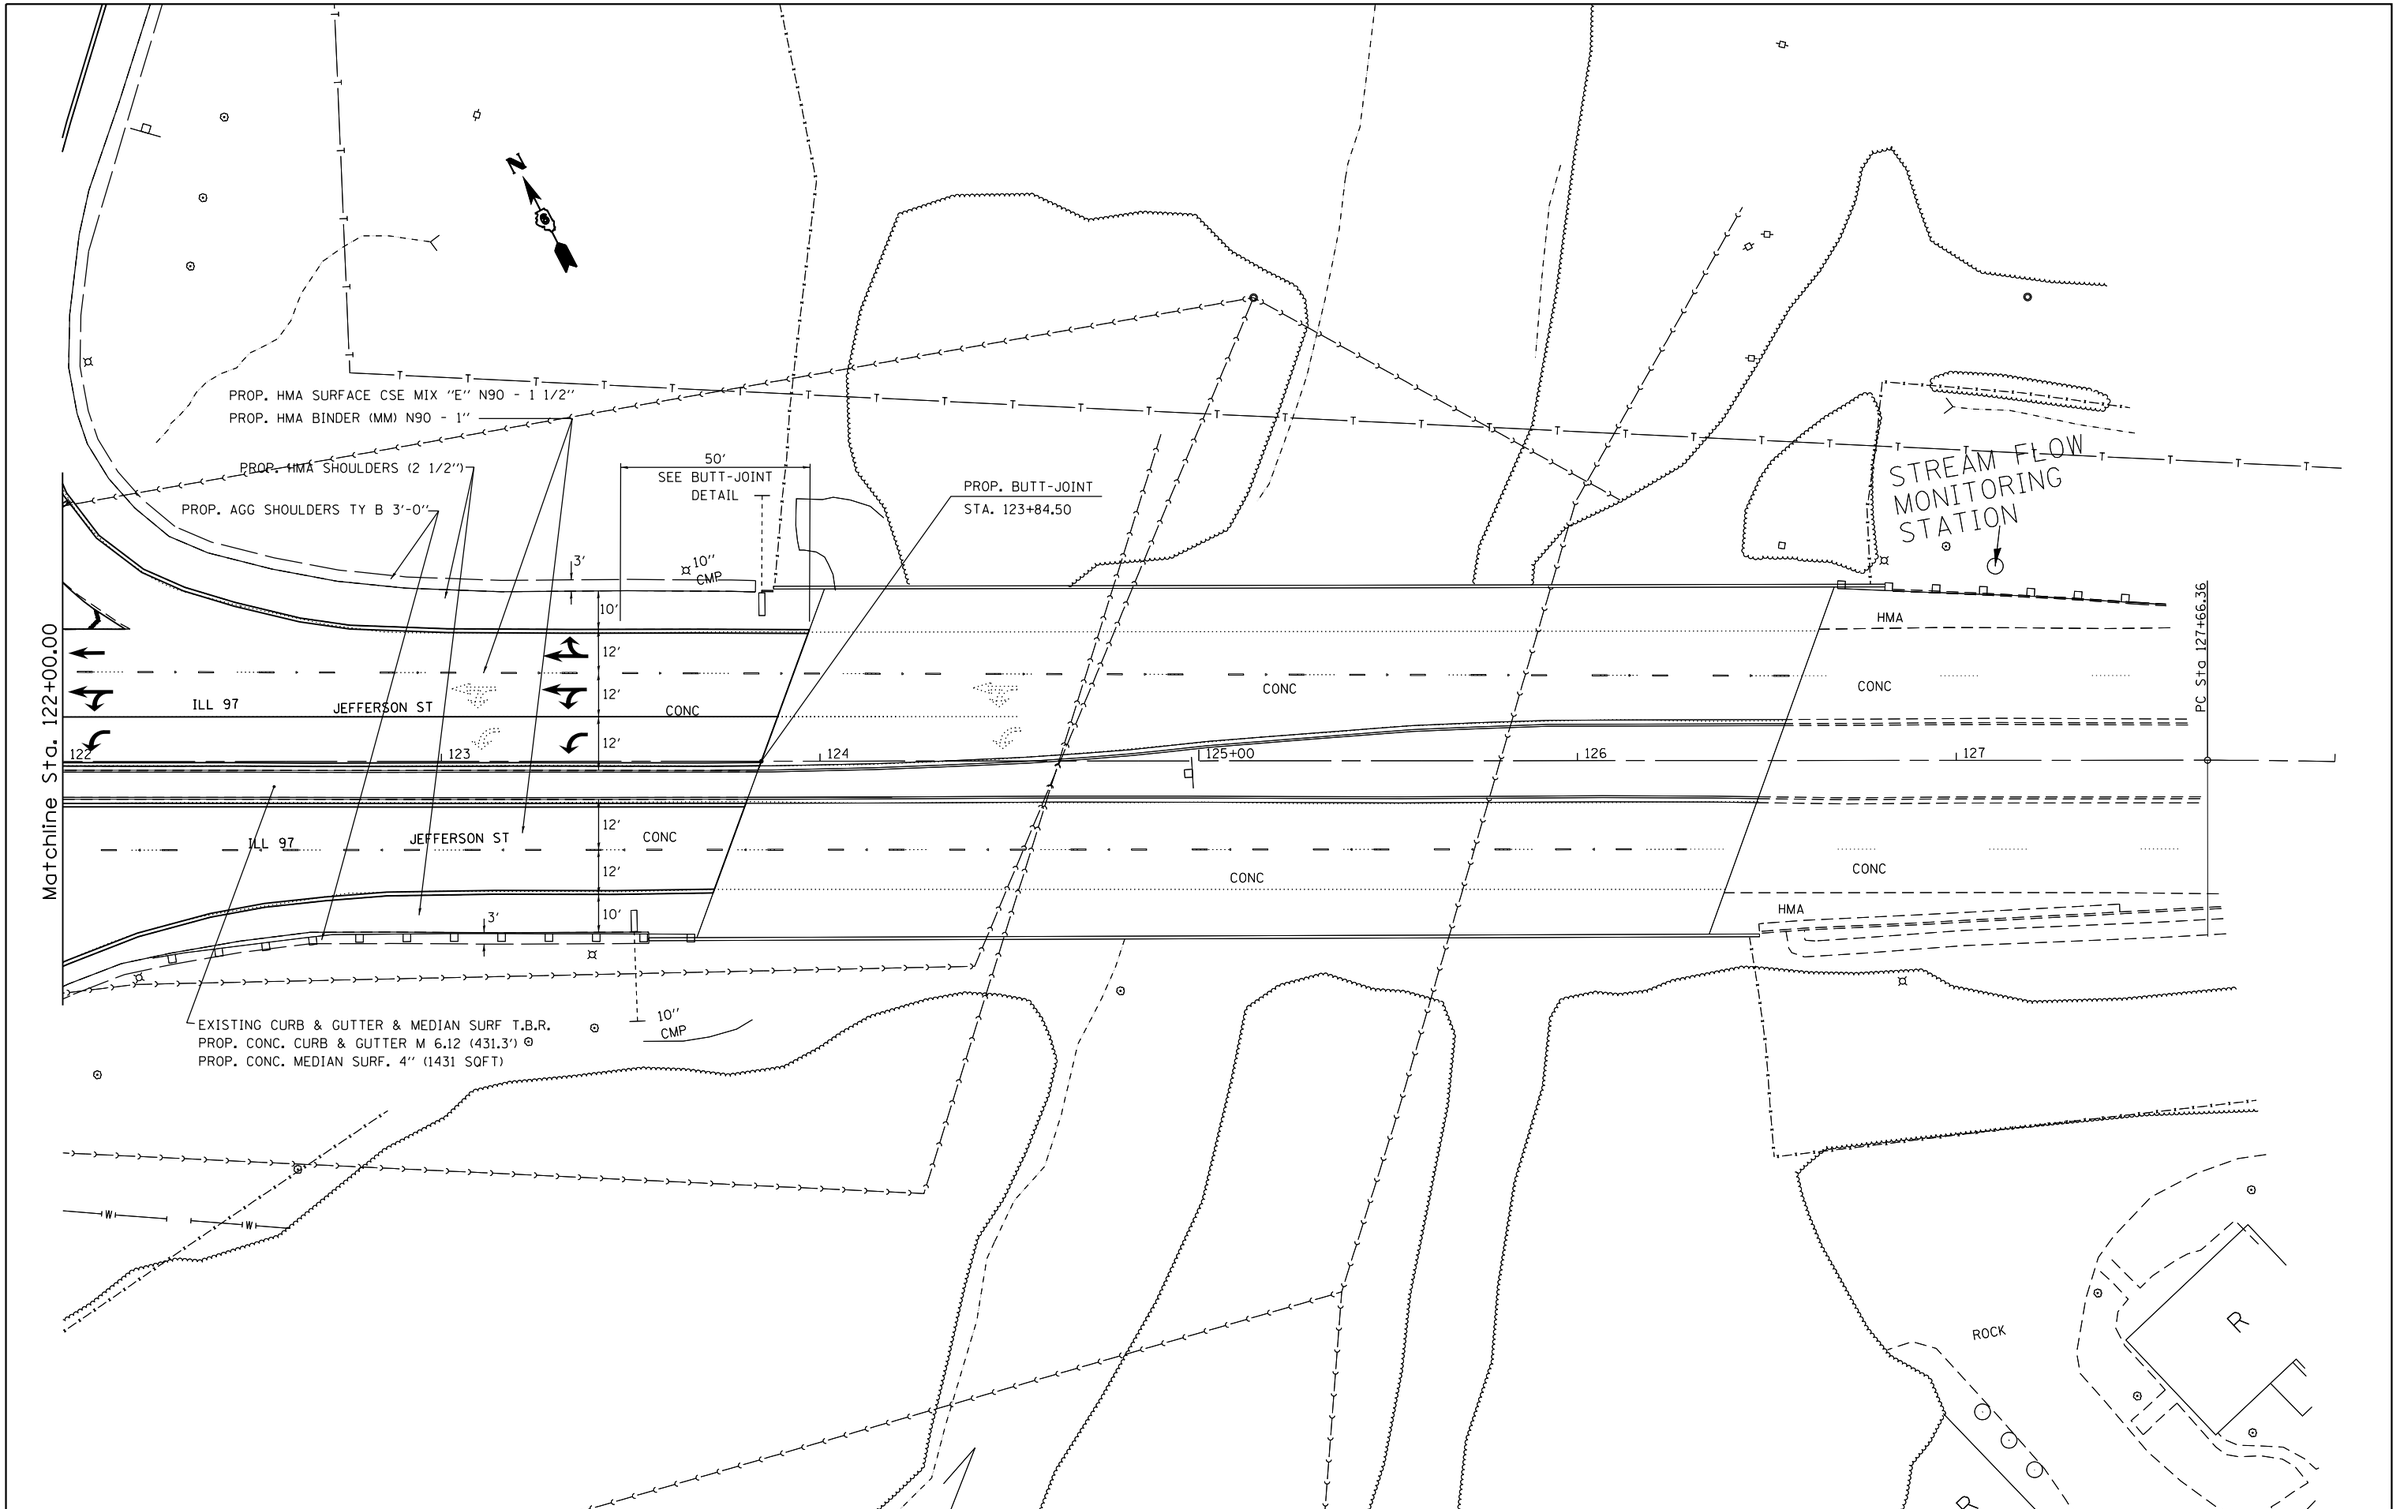

FILE NAME = c:\pw_work\pwidot\sparksgw\d0290859\D672f32-sht-plan10.dgn	USER NAME = sparksgw	DESIGNED -	REVISED -
		DRAWN -	REVISED -
	PLOT SCALE = 40.0000 ' / in.	CHECKED -	REVISED -
Default	PLOT DATE = Oct-19-2012 03:55:57PM	DATE -	REVISED -

STATE OF ILLINOIS
DEPARTMENT OF TRANSPORTATION

PLAN SHEETS
FAP 67 (IL 97)

SCALE: | SHEET OF SHEETS | STA. TO STA.

F.A.P. RTE.	SECTION	COUNTY	TOTAL SHEETS	SHEET NO.
••	1(RS),2(RS),S(RS-6)	SANGAMON	116	53
		CONTRACT NO. 72F23		
		ILLINOIS FED. AID PROJECT		