LEGEND

1. PR PREFORMED PLASTIC PAVEMENT MARKING, TYPE B-INLAID-LETTERS & SYMBOLS
2. PR PREFORMED PLASTIC PAVEMENT MARKING, TYPE B-INLAID-LINE 5'' (WHITE SKIP DASH)
3. PR PREFORMED PLASTIC PAVEMENT MARKING, TYPE B-INLAID-LINE 5'' (YELLOW SKIP DASH)
4. PR PREFORMED PLASTIC PAVEMENT MARKING, TYPE B-INLAID-LINE 6'' (SOLID WHITE)
5. PR PREFORMED PLASTIC PAVEMENT MARKING, TYPE B-INLAID-LINE 6'' (WHITE 2' DASH 6' SKIP)
6. PR PREFORMED PLASTIC PAVEMENT MARKING, TYPE B-INLAID-LINE 8'' (GORE, ISLAND AREAS)
7. PR PREFORMED PLASTIC PAVEMENT MARKING, TYPE B-INLAID-LINE 12'' (SOLID, ISLAND AREAS)
8. PR PREFORMED PLASTIC PAVEMENT MARKING, TYPE B-INLAID-LINE 12'' (CHEVRON, YELLOW)
9. PR THERMOPLASTIC PAVEMENT MARKING LINE 5'' (WHITE)
10. PR THERMOPLASTIC PAVEMENT MARKING LINE 5'' (YELLOW)
11. PR THERMOPLASTIC PAVEMENT MARKING LINE 5'' (YELLOW CENTER LINE)
12. PR THERMOPLASTIC PAVEMENT MARKING LINE 5'' (YELLOW SKIP DASH)

PR PREFORMED PLASTIC PAVEMENT MARKING, TYPE B-INLAID-LINE 24''

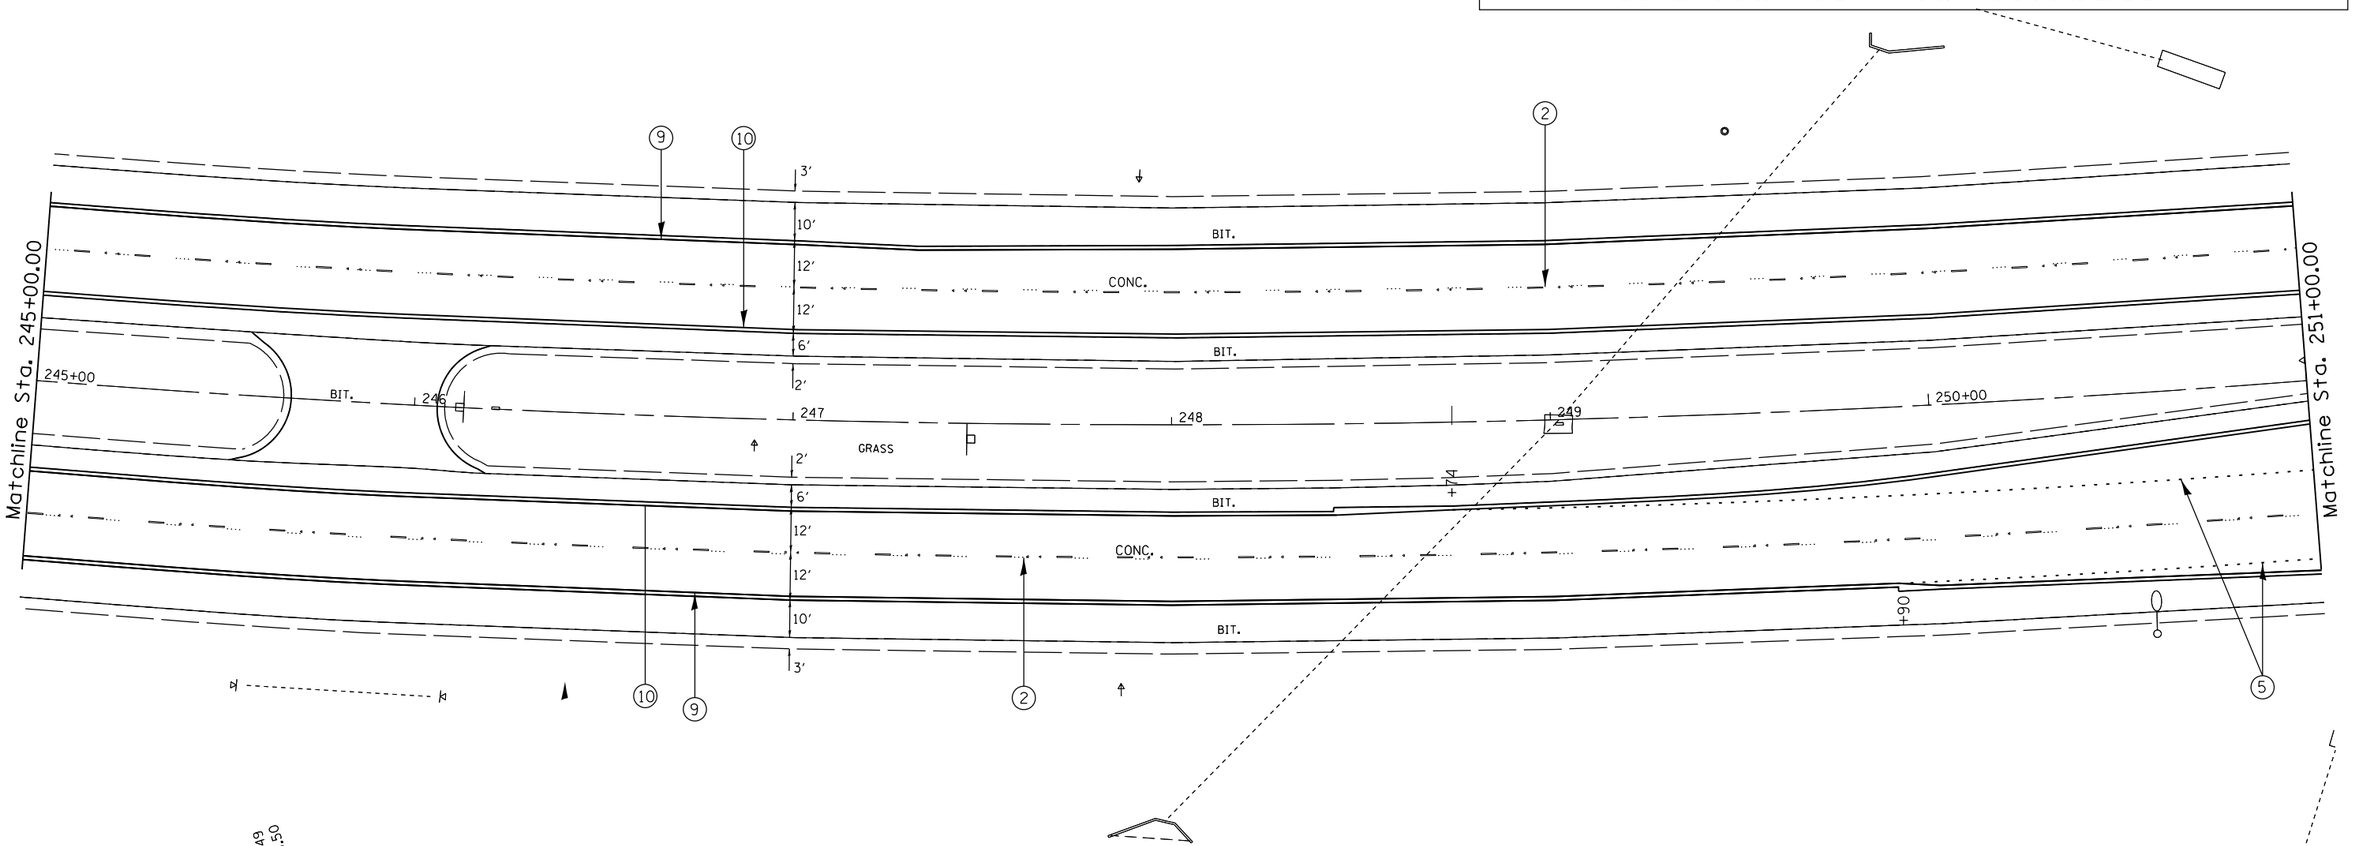

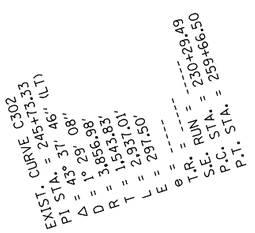

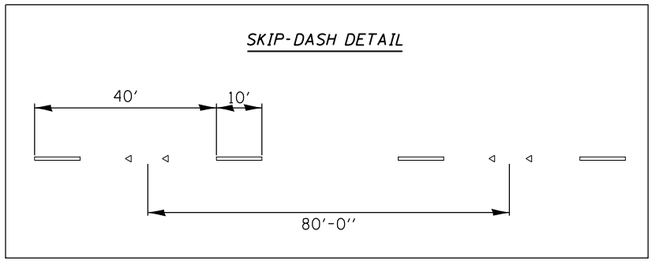

FILE NAME = c:\pw_work\pwidot\sparksgw\d0290859\D672F32-sht-pmk_2.dgn	USER NAME = sparksgw	DESIGNED -	REVISED -	STATE OF ILLINOIS DEPARTMENT OF TRANSPORTATION	PAVEMENT MARKING SHEETS FAP 662 (IL 4)	F.A.P. RTE.	SECTION	COUNTY	TOTAL SHEETS	SHEET NO.
		DRAWN -	REVISED -			••	1(RS),2(RS),S(RS-6)	SANGAMON	116	68
	PLOT SCALE = 40.0000 ' / in.	CHECKED -	REVISED -					CONTRACT NO. 72F23		
Default	PLOT DATE = Oct-19-2012 03:56:11PM	DATE -	REVISED -		SCALE: SHEET OF SHEETS STA. TO STA.			ILLINOIS FED. AID PROJECT		