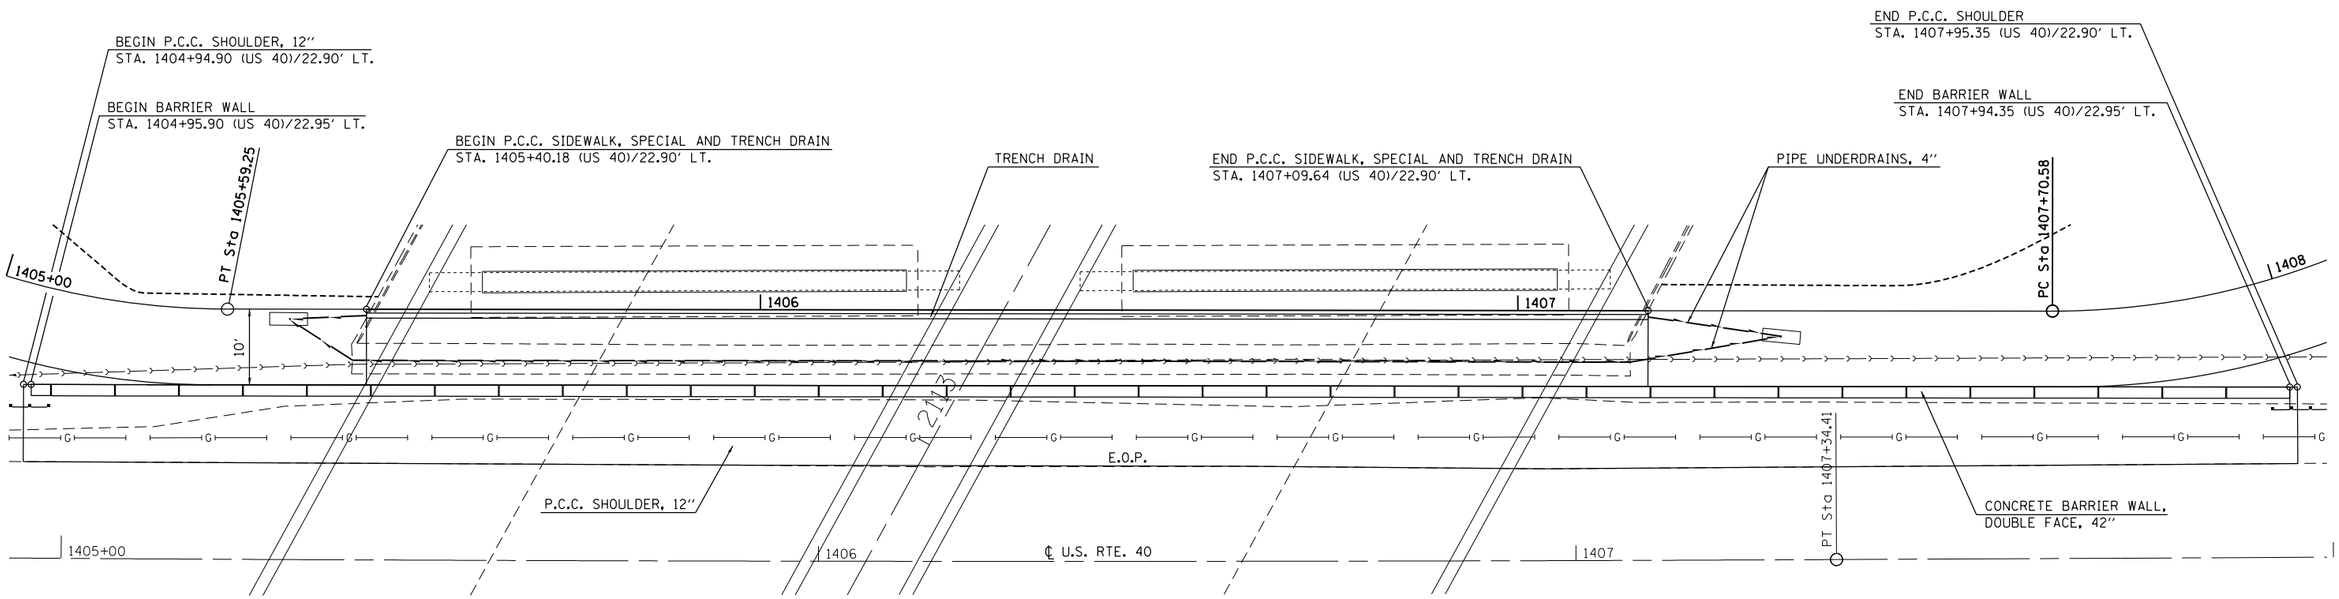

NOTE: NOT DRAWN TO SCALE

PLAN VIEW

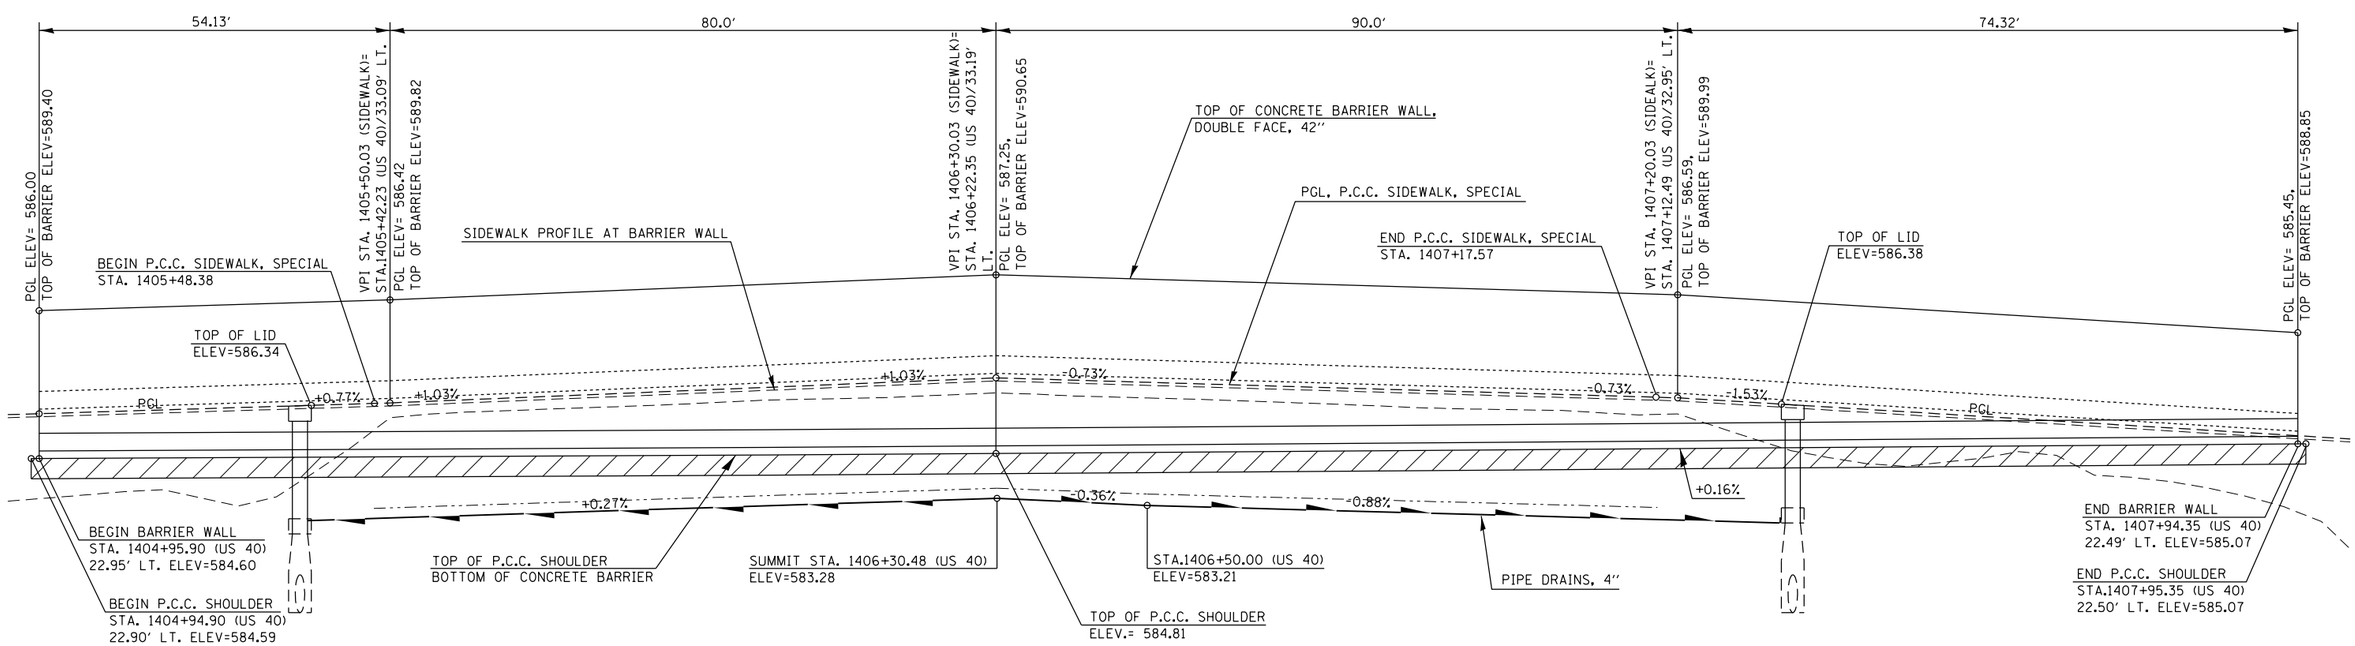

NOTE: NOT DRAWN TO SCALE

PROFILE VIEW

FILE NAME = c:\pw_work\pwidot\steffenmk\dms50671\d774316-sht-details.dgn	USER NAME = steffenmk	DESIGNED -	REVISED -	STATE OF ILLINOIS DEPARTMENT OF TRANSPORTATION	GENERAL PLAN AND ELEVATION CONCRETE BARRIER WALL, DOUBLE FACE, 42"	F.A.S. RTE.	SECTION	COUNTY	TOTAL SHEETS / SHEET NO.
		DRAWN -	REVISED -			2796	(L,K)I-2	EFFINGHAM	22 / 14
	PLOT SCALE = 40.0000 ' / in.	CHECKED -	REVISED -					CONTRACT NO. 74316	
	PLOT DATE = 10/2/2012	DATE -	REVISED -		SCALE: NA / SHEET NO. 1 OF 1 SHEETS / STA. / TO STA.		ILLINOIS	FED. AID PROJECT	