FINAL SURVEY		BY	DATE
NOTE BOOK	SURVEYED		
NO.	PLOTTED		
	TEMPLATE		
	AREAS		
	AREAS CHECKED		

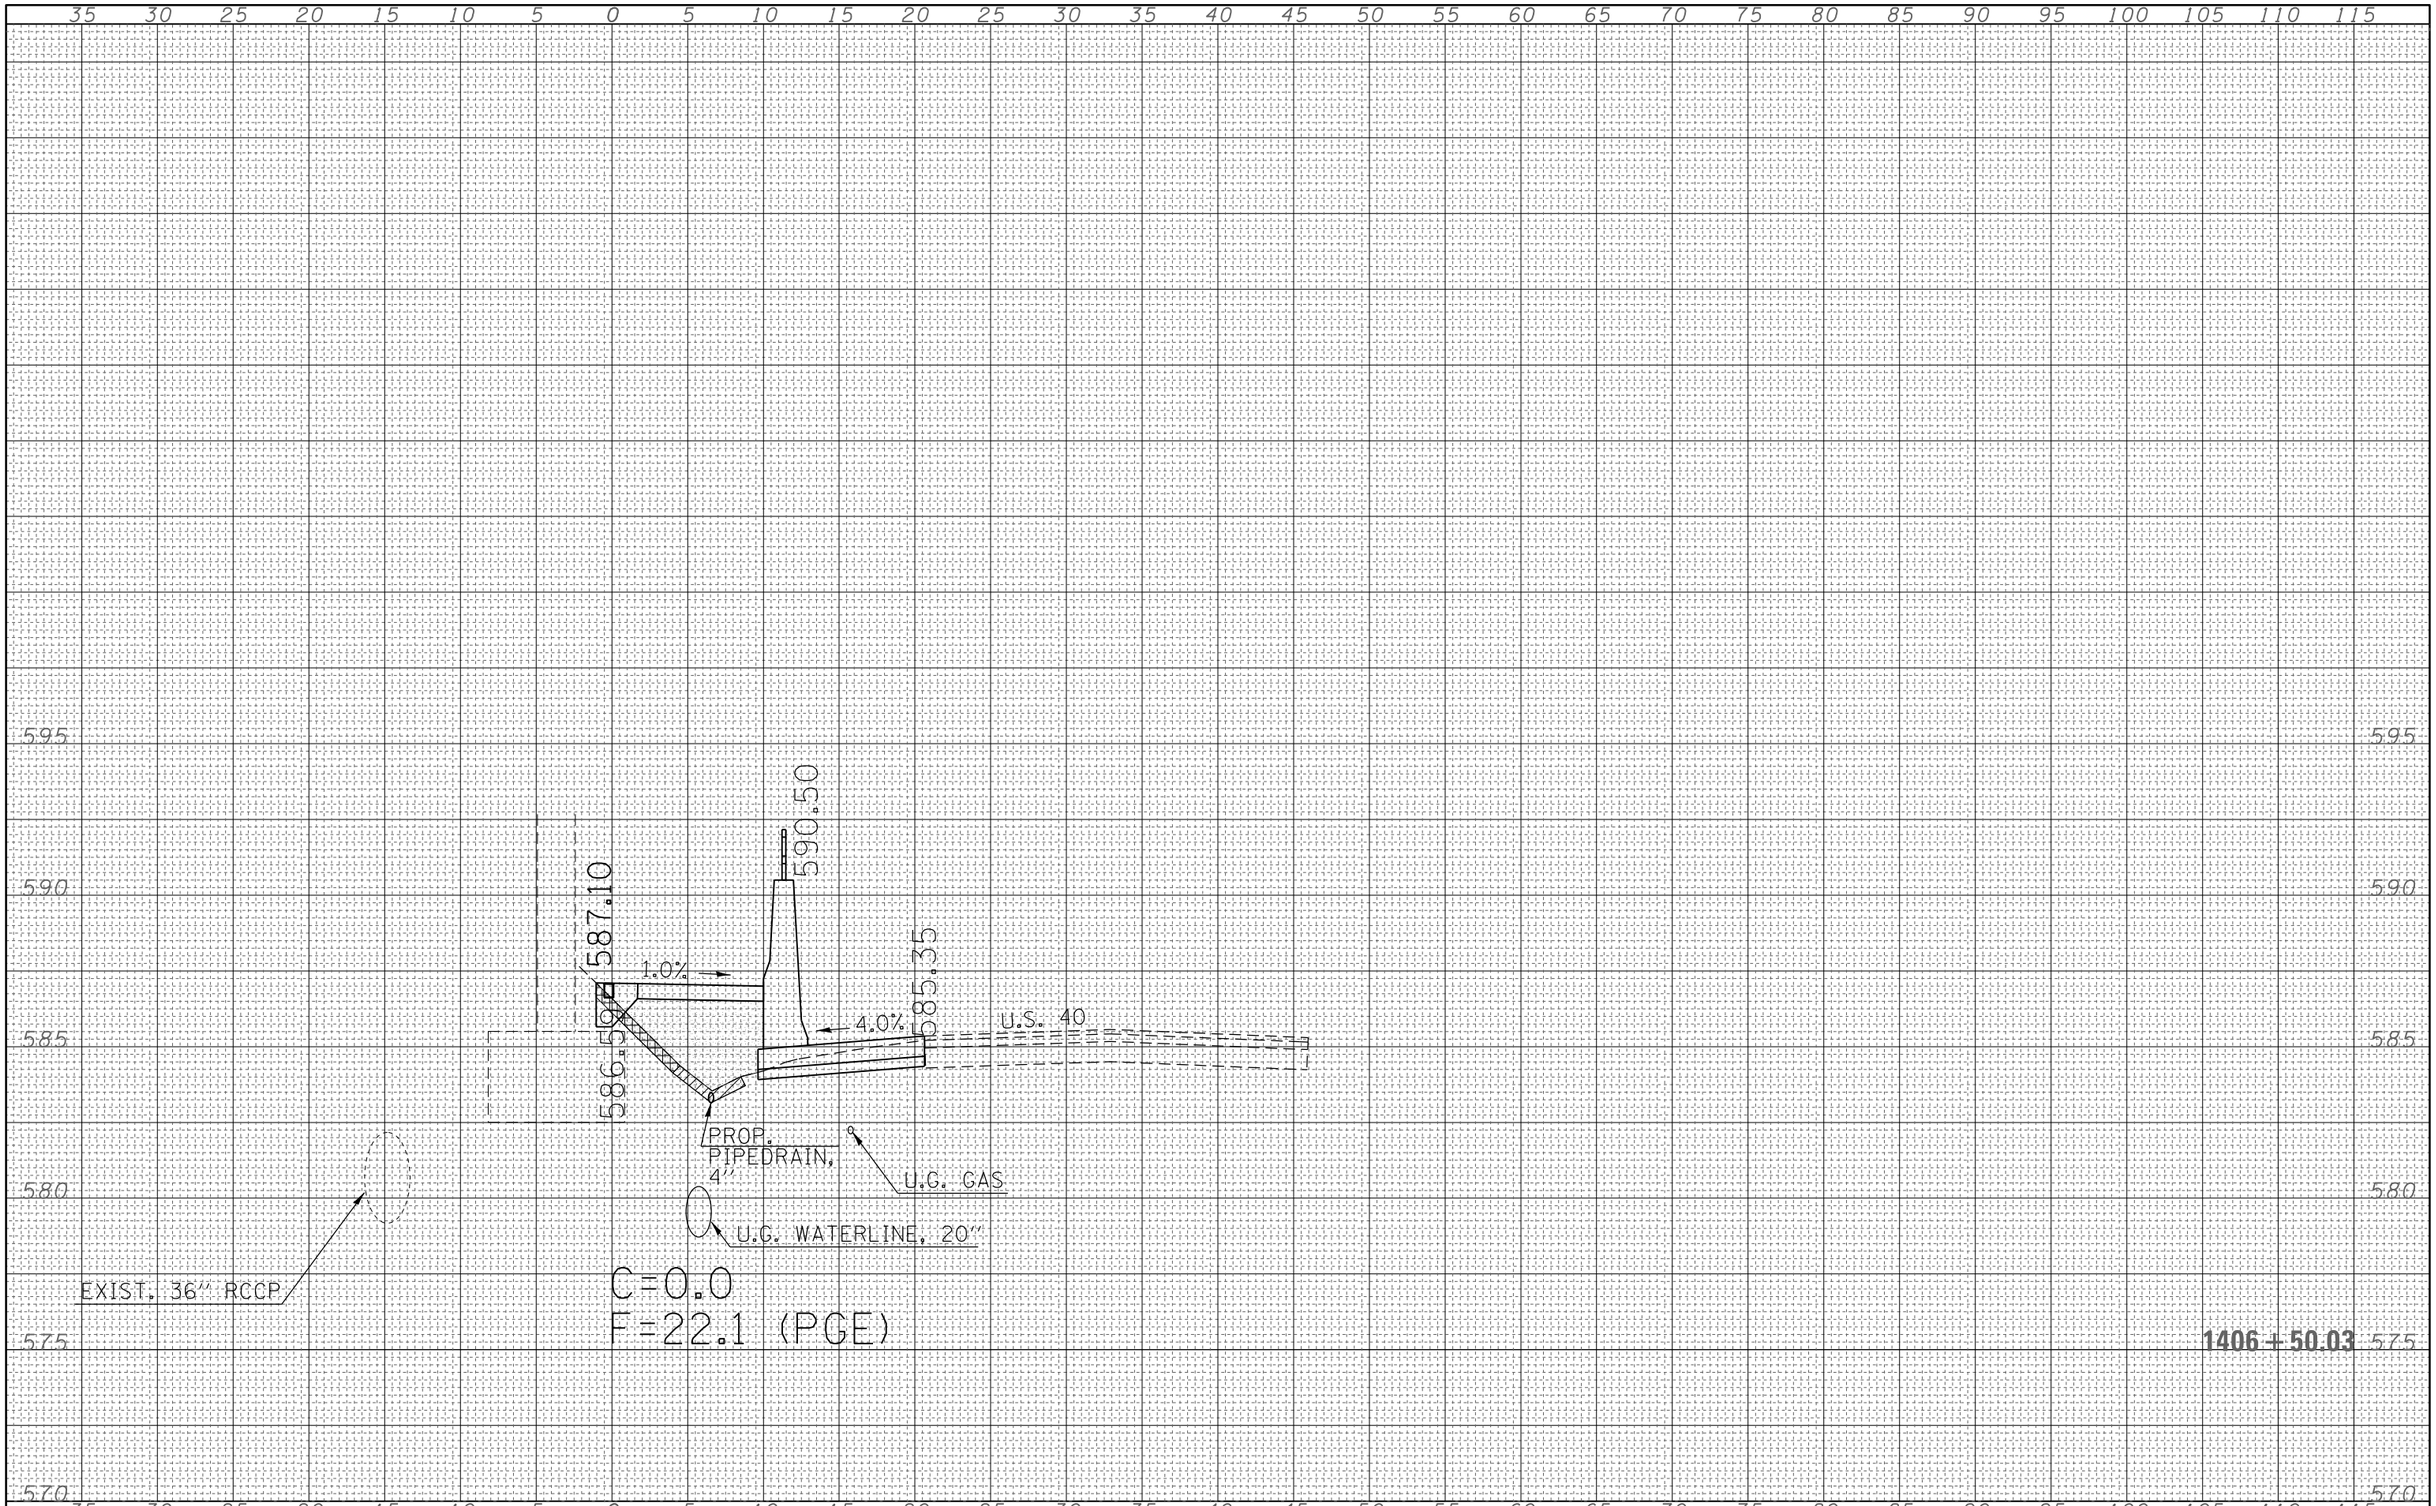

ORIGINAL SURVEY		BY	DATE
NOTE BOOK	SURVEYED		
NO.	PLOTTED		
	TEMPLATE		
	AREAS		
	AREAS CHECKED		

FILE NAME = c:\pw_work\pwidot\steffenmk\dms50671\D774316-sht-xscshtla.dgn	USER NAME = steffenmk	DESIGNED -	REVISED -
		DRAWN -	REVISED -
	PLOT SCALE = 10.0000 ' / in.	CHECKED -	REVISED -
	PLOT DATE = 10/2/2012	DATE -	REVISED -

STATE OF ILLINOIS
DEPARTMENT OF TRANSPORTATION

SIDEWALK
CROSS SECTIONS

SCALE: 5 HORIZ | SHEET NO. 5 OF 8 SHEETS | STA. 1406+50 | TO STA. 1406+50

F.A.S RTE.	SECTION	COUNTY	TOTAL SHEETS	SHEET NO.
2796	(L,K)1-2	EFFINGHAM	22	19
		CONTRACT NO. 74316		
		ILLINOIS FED. AID PROJECT		