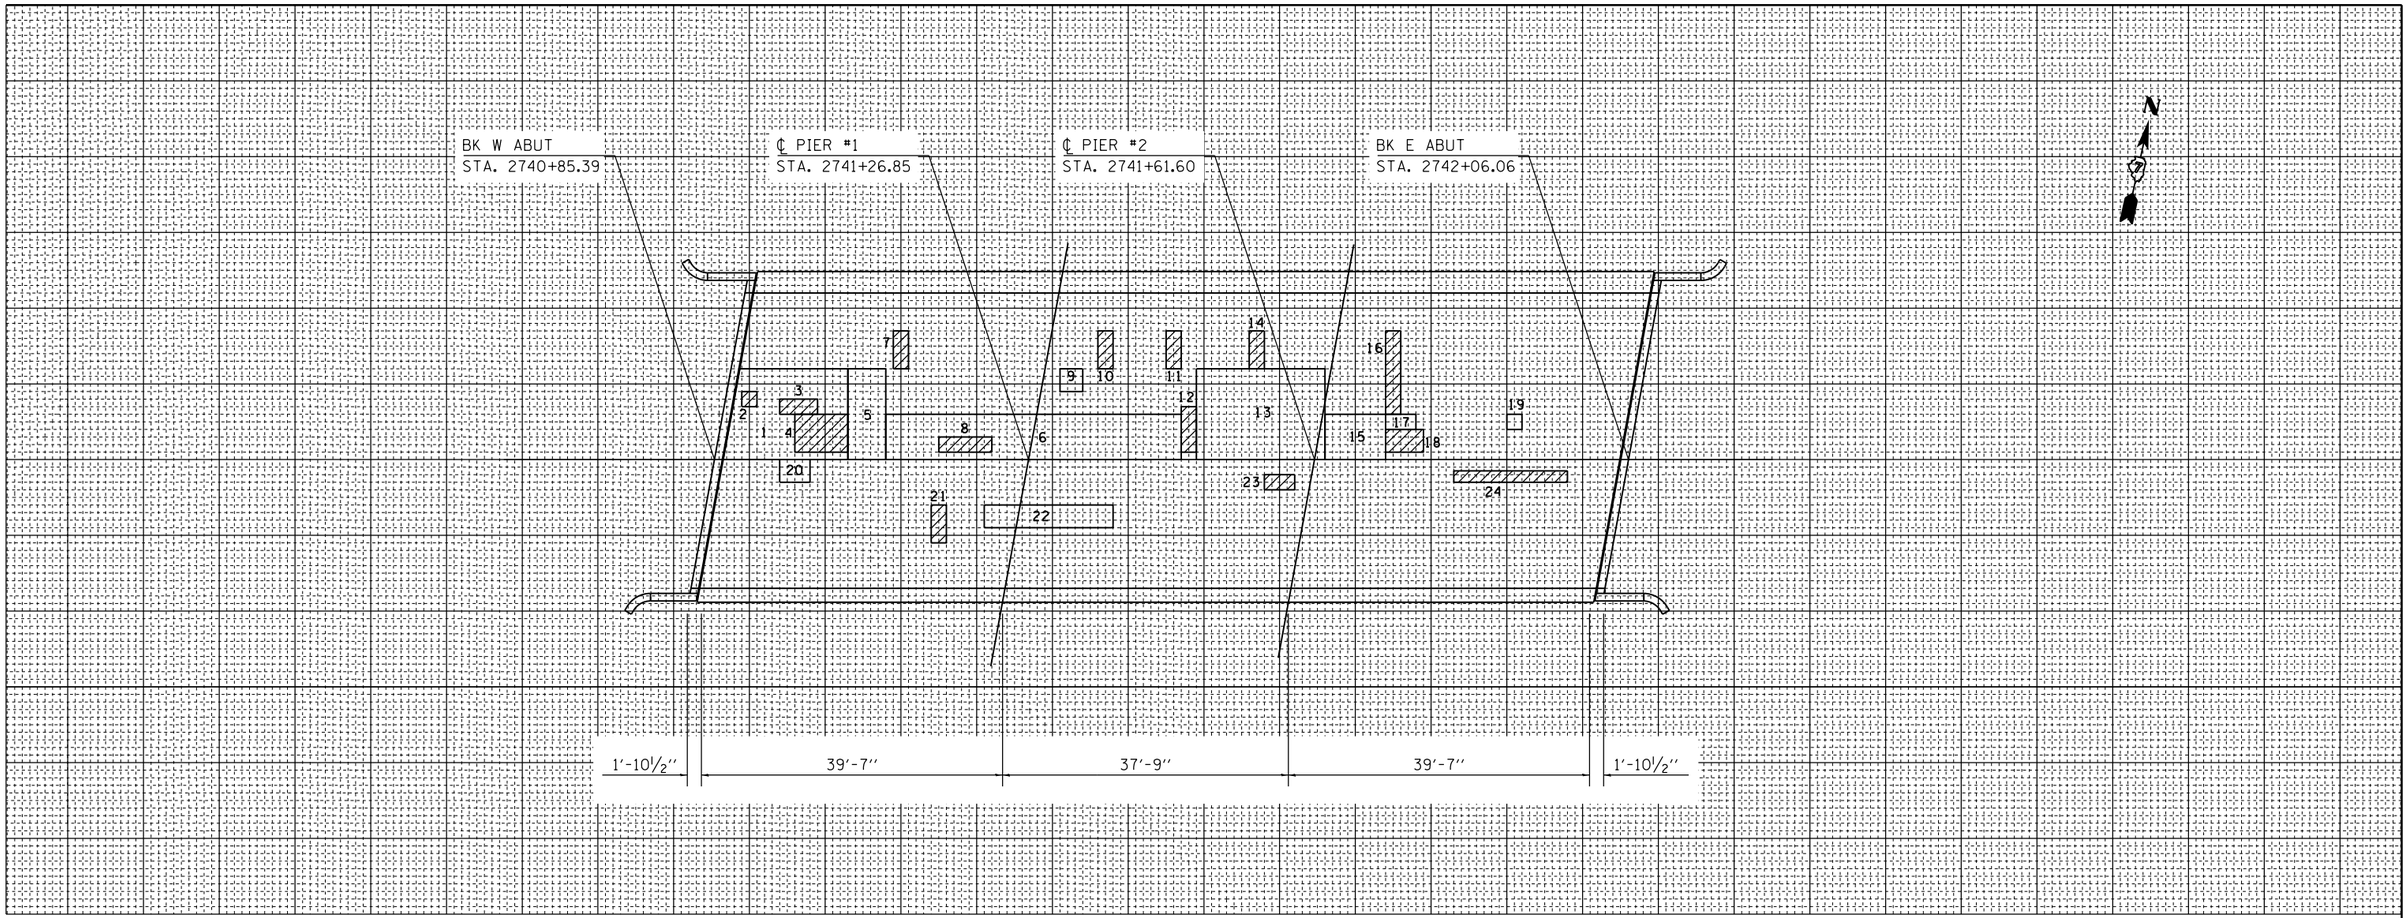

PATCH NO.	SIZE	DECK SLAB REPAIR (PART DEPTH) SQ FT	DECK SLAB REPAIR (FD TY 1) SQ FT	DECK SLAB REPAIR (FD TY 2) SQ FT	
1	15.4 x 12.0	184.8			
2	2.0 x 2.0		4.0		
3	5.0 x 2.0			10.0	
4	7.0 x 5.0			35.0	
5	5.0 x 12.0	60.0			
6	39.0 x 6.0	234.0			
7	2.0 x 5.0			10.0	
8	7.0 x 2.0			14.0	
9	3.0 x 3.0	9.0			
10	2.0 x 5.0			10.0	
11	2.0 x 5.0			10.0	
12	2.0 x 6.0			12.0	
13	17.0 x 12.0	204.0			
14	2.0 x 5.0			10.0	
15	8.0 x 6.0	48.0			
16	2.0 x 11.0			22.0	
17	4.0 x 2.0	8.0			
18	5.0 x 3.0			15.0	

PATCH NO.	SIZE	DECK SLAB REPAIR (PART DEPTH) ST FT	DECK SLAB REPAIR (FD TY 1) SQ FT	DECK SLAB REPAIR (FD TY 2) SQ FT	
19	2.0 x 2.0	4.0			
20	4.0 x 3.0	12.0			
21	2.0 x 5.0			10.0	
22	17.0 x 3.0	51.0			
23	4.0 x 2.0			8.0	
24	15.0 x 1.5			22.5	
	TOTAL	815	4	189	

PATCH NO.	SIZE	DECK SLAB REPAIR (PART DEPTH) SQ FT	DECK SLAB REPAIR (FD TY 1) SQ FT	DECK SLAB REPAIR (FD TY 2) SQ FT	
	PARTIAL DEPTH				
	(FOR INFORMATION ONLY)				
	815 / 9 =	90.5			
	USE	91 SQ YD			
	FULL DEPTH, TYPE 1				
	4 / 9 =	0.4			
	USE	1 SQ YD			
	FULL DEPTH, TYPE 2				
	189 / 9 =	20.9			
	USE	21 SQ YD			

PATCH NO.	SIZE	DECK SLAB REPAIR (PART DEPTH) SQ FT	DECK SLAB REPAIR (FD TY 1) SQ FT	DECK SLAB REPAIR (FD TY 2) SQ FT	

PATCH NO.	SIZE	DECK SLAB REPAIR (PART DEPTH) SQ FT	DECK SLAB REPAIR (FD TY 1) SQ FT	DECK SLAB REPAIR (FD TY 2) SQ FT	

THE LOCATIONS AND SIZES SHOWN GRAPHICALLY ABOVE ARE APPROXIMATE. SEE THIS TABLE FOR ACTUAL SIZES.

PATCHING LEGEND
(FOR INFORMATION ONLY)

PARTIAL DEPTH

FULL DEPTH

DATE OF SURVEY: 05/22/12
SURVEY BY: KLB, MEA, ESS
METHOD OF SURVEY: VISUAL

BRIDGE DECK PATCHING
EFFINGHAM COUNTY
LOCATION
SN 025-0017

• D7 BRIDGE REPAIRS 2013-1

017

FILE NAME = c:\pw_work\pwidot\steffenmk\d0307594\D774589-sht-brpatching-025001617.dgn	USER NAME = steffenmk	DESIGNED - KLB	REVISED -
		DRAWN - KLB	REVISED -
	PLOT SCALE = 100.0000 ' / in.	CHECKED - MEA	REVISED -
	PLOT DATE = 10/23/2012	DATE - 07/12/12	REVISED -

STATE OF ILLINOIS
DEPARTMENT OF TRANSPORTATION

DECK SLAB REPAIR
SN. 025-0017

SCALE: N/A | SHEET NO. 8 OF 13 SHEETS | STA. | TO STA.

F.A.I. RTE.	SECTION	COUNTY	TOTAL SHEETS	SHEET NO.
70	•	EFFINGHAM	33	28
		CONTRACT NO. 74589		
FED. ROAD DIST. NO.	ILLINOIS	FED. AID PROJECT		