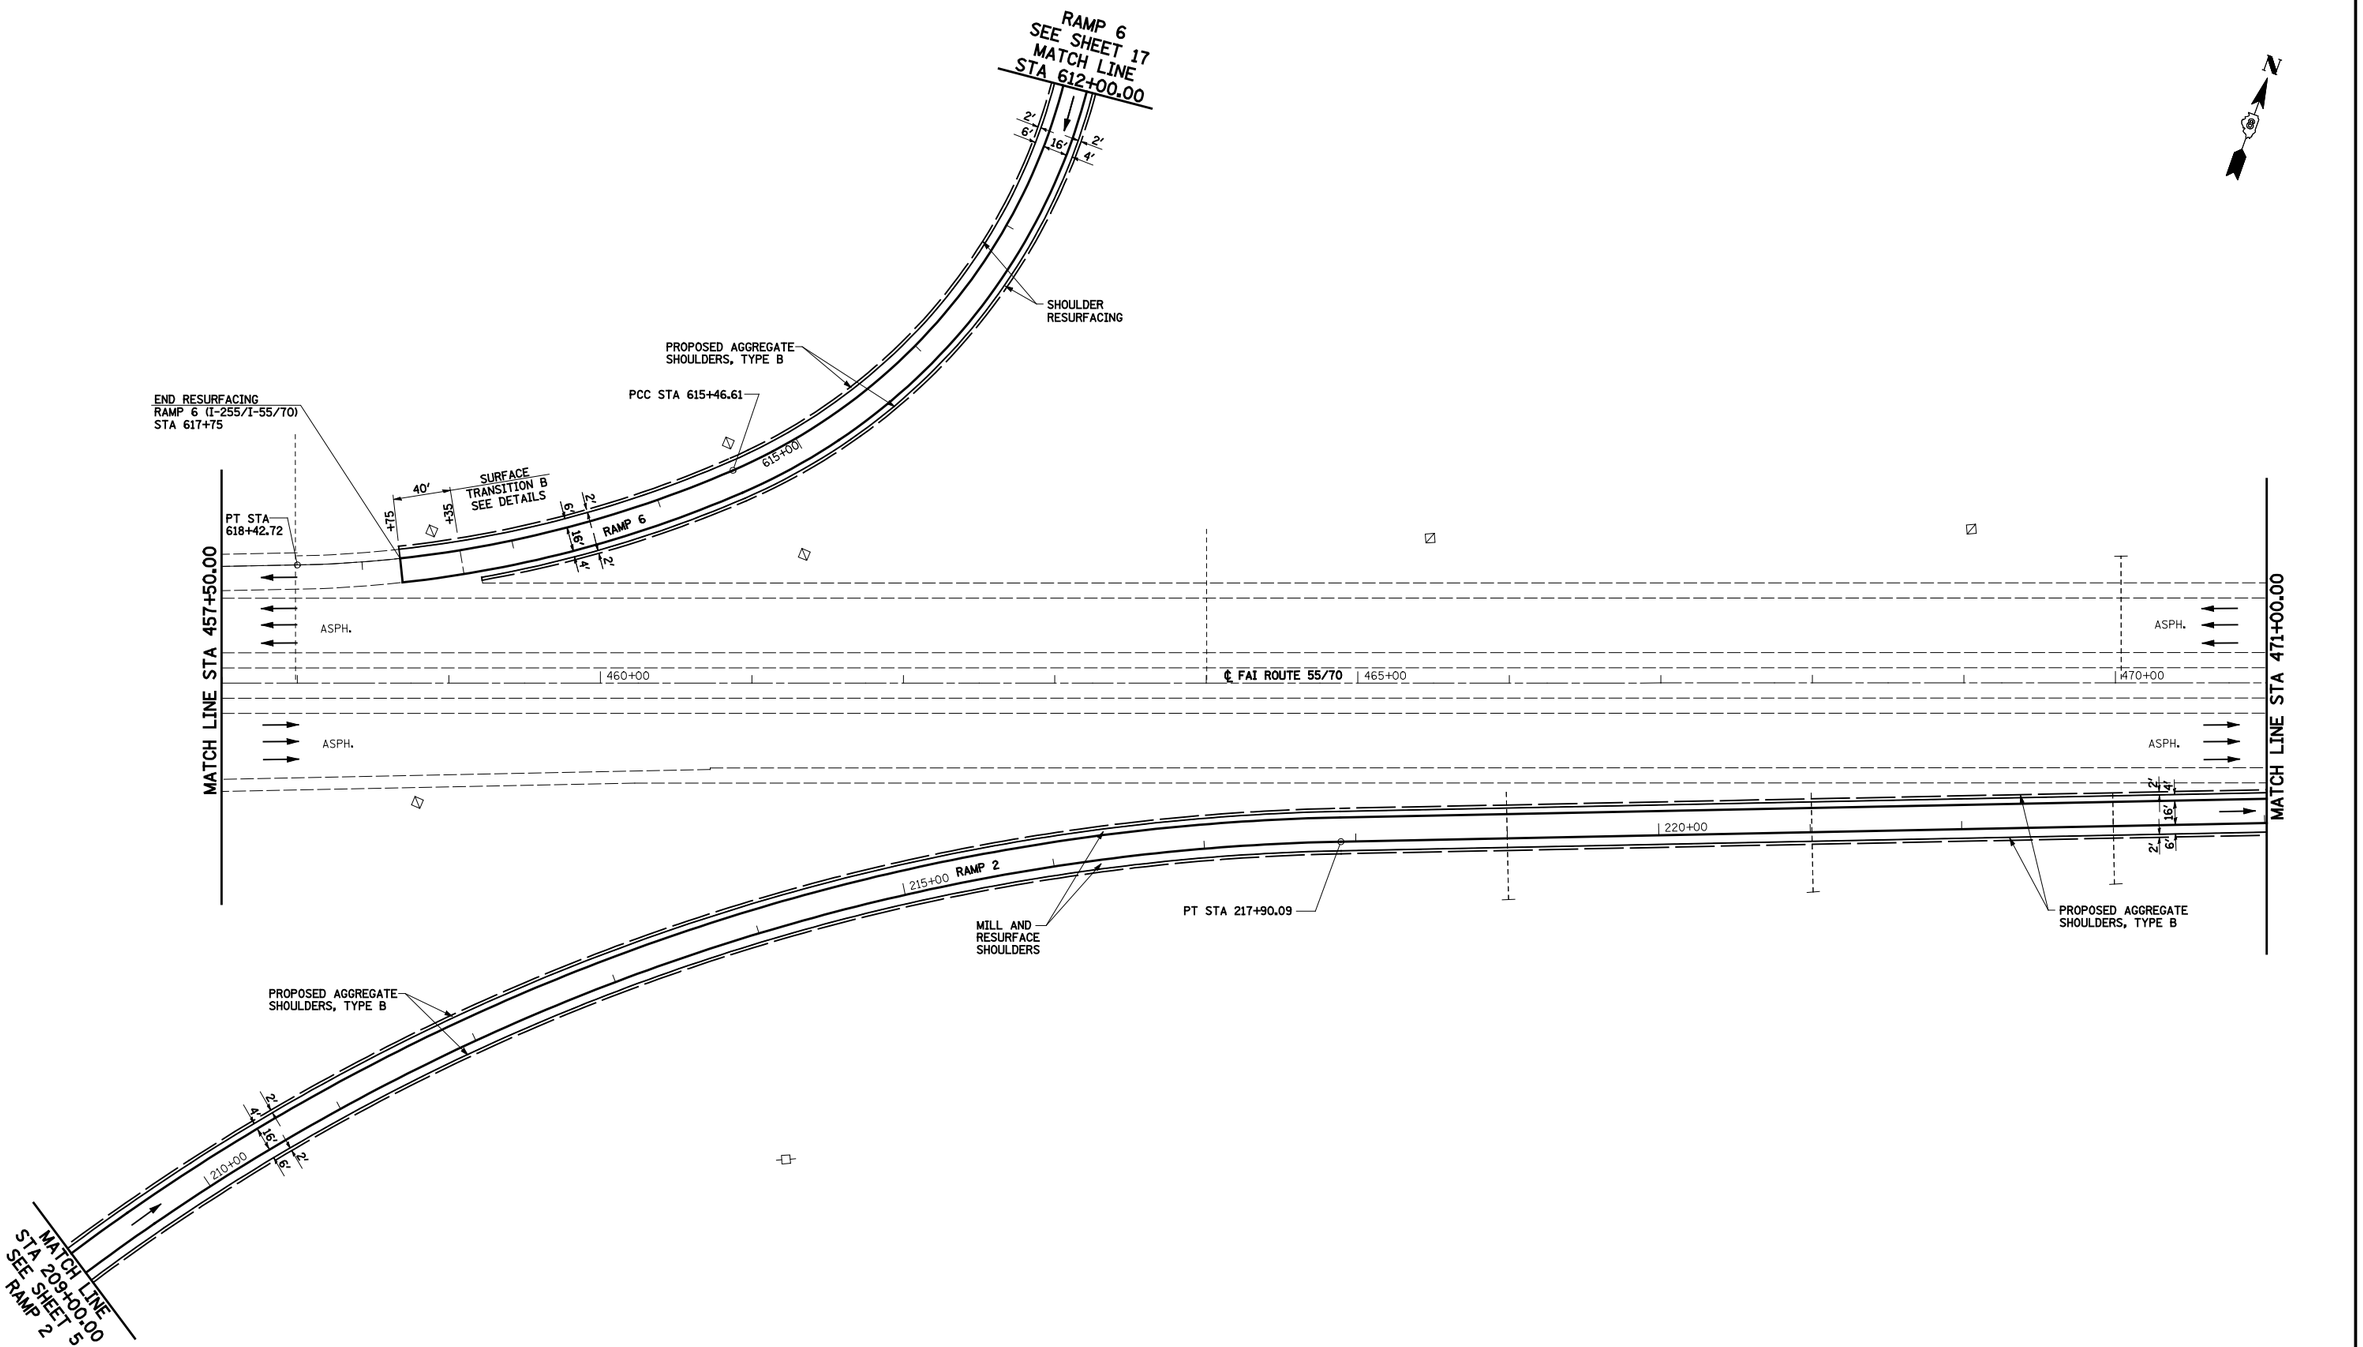

FILE NAME = $FILEL$	USER NAME = Paul	DESIGNED - JWS	REVISED -	**STATE OF ILLINOIS DEPARTMENT OF TRANSPORTATION**	**RAMP PLAN SHEET, FAI 255**	F.A.I RTE.	SECTION / COUNTY / TOTAL SHEETS / SHEET NO.
		DRAWN - PDB	REVISED -			255	60-(7,8)RS-2 / MADISON / 261 / 52
	PLOT SCALE = 100.0000 ' / IN.	CHECKED - BRM	REVISED -				CONTRACT NO. 76A89
	PLOT DATE = 7/31/2012	DATE - 7-27-11	REVISED -		SCALE: 1"=50' / SHEET NO. 15 OF 21 SHEETS / STA. 457+50.00 TO STA. 471+00.00		ILLINOIS FED. AID PROJECT