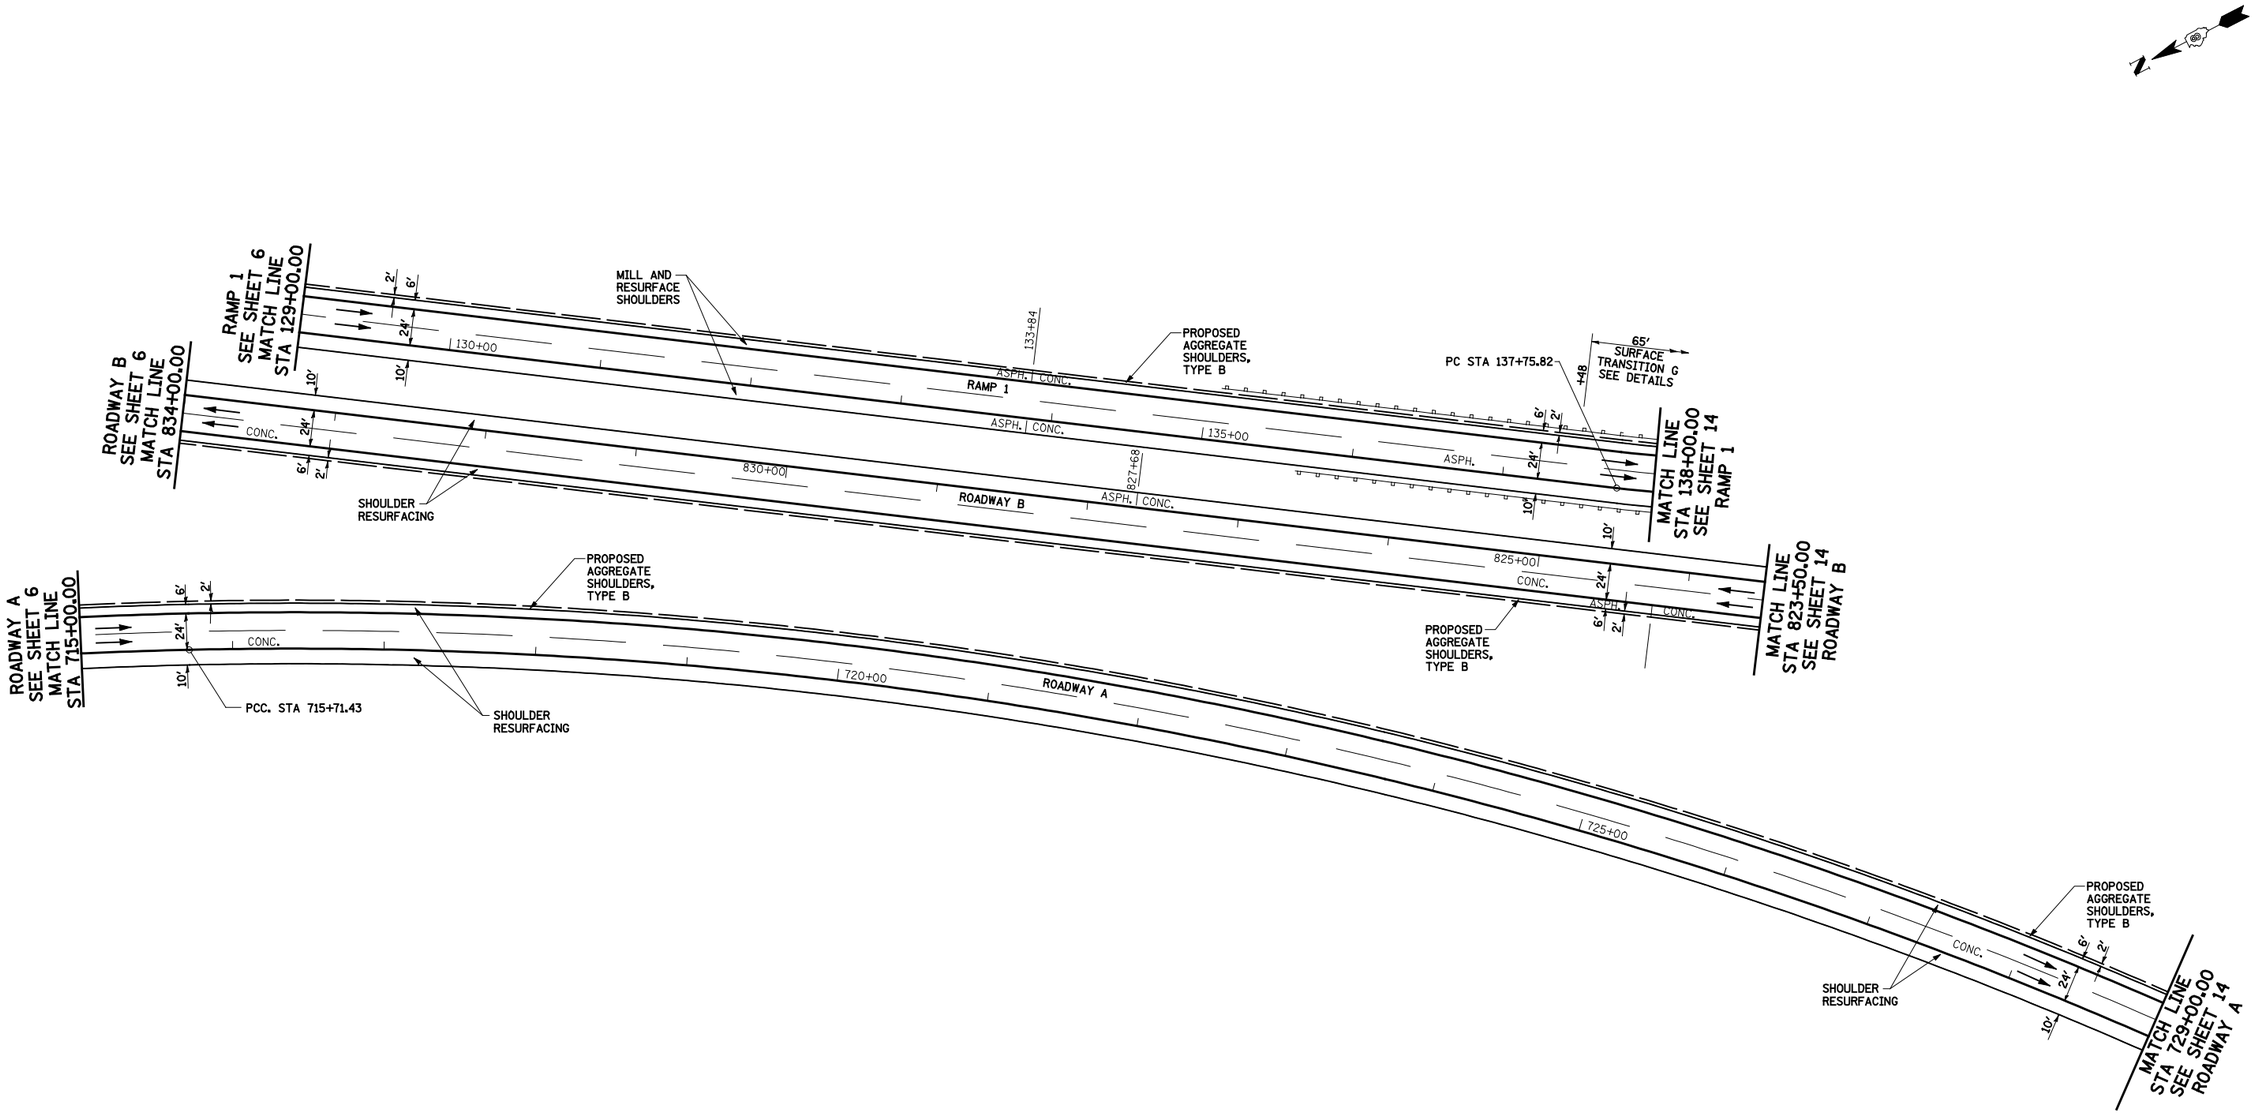

0 50' 100'

FILE NAME = $FILEL$	USER NAME = Paul	DESIGNED - JWS	REVISED -	STATE OF ILLINOIS DEPARTMENT OF TRANSPORTATION	RAMP PLAN SHEET, FAI 255			F.A.I RTE.	SECTION	COUNTY	TOTAL SHEETS	SHEET NO.
		DRAWN - PDB	REVISED -					255	60-(7,8)RS-2	MADISON	261	55
	PLOT SCALE = 100.0000 ' / IN.	CHECKED - BRM	REVISED -							CONTRACT NO. 76A89		
	PLOT DATE = 7/31/2012	DATE - 7-27-11	REVISED -		SCALE: 1"=50'	SHEET NO. 18 OF 21 SHEETS	STA. TO STA.		ILLINOIS FED. AID PROJECT			