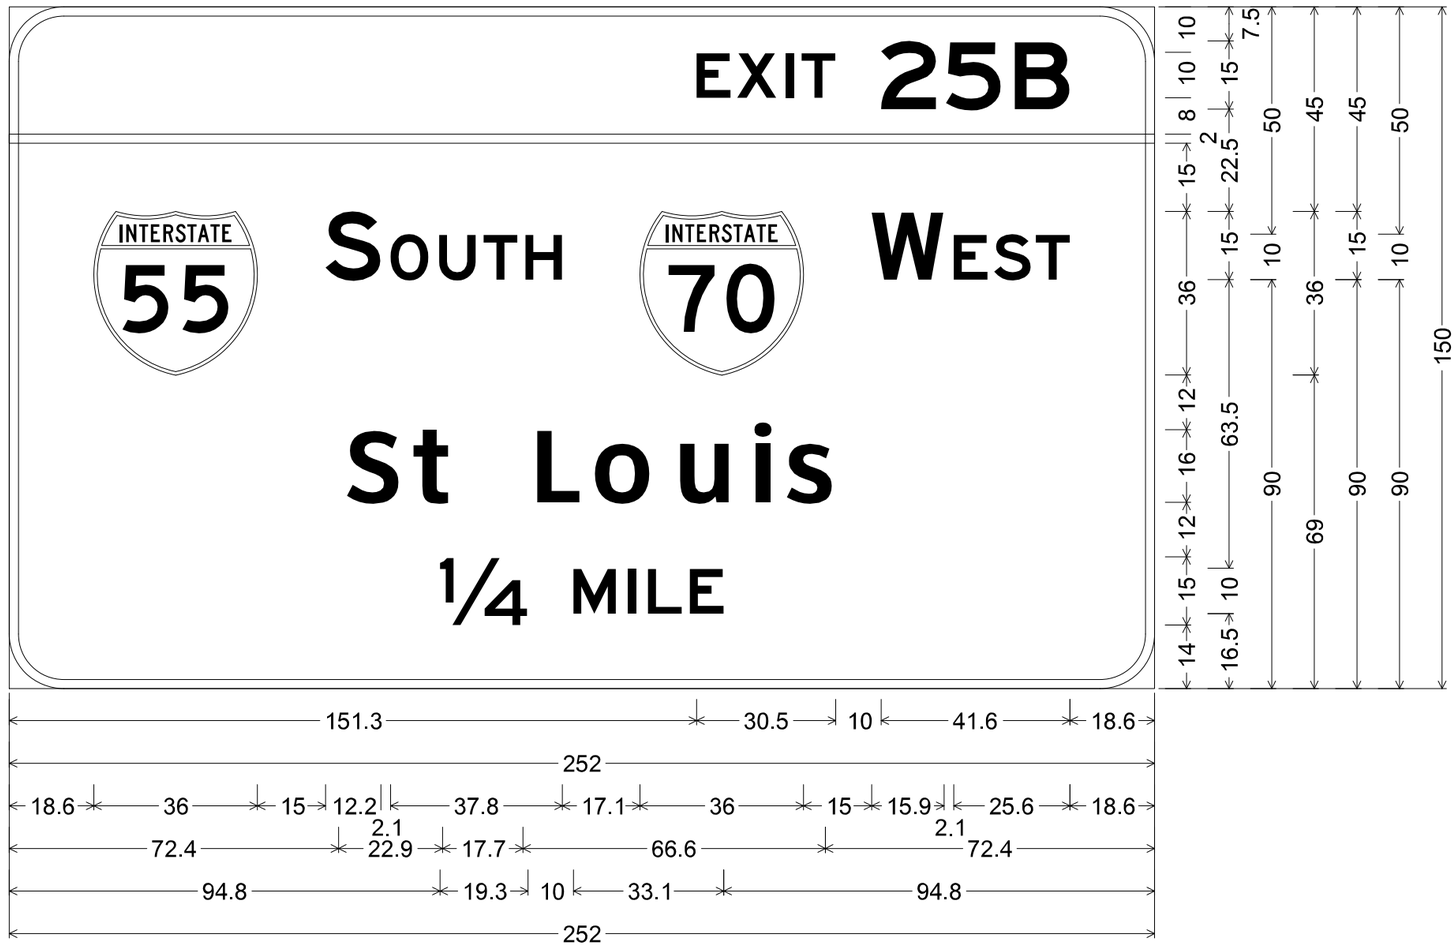

12.0" Radius, 2.0" Border, White on Green;

[EXIT 25B] E 2K; [SOUTH] E 2K; [WEST] E 2K; [St Louis] ClearviewHwy-5-W; [1/4 MILE] E 2K;

STA 1280+70
NORTHBOUND
MIDDLE SIGN

FILE NAME = c:\pw_work\pwidot\bergmd\dms91287\d876a89-sht-signl.dgn	USER NAME = bergmd	DESIGNED -	REVISED -	STATE OF ILLINOIS DEPARTMENT OF TRANSPORTATION	SIGNING SHEETS			F.A.I. RTE.	SECTION	COUNTY	TOTAL SHEETS	SHEET NO.
		DRAWN -	REVISED -					255	60-(7,8)RS-2	MADISON	293	129
	PLOT SCALE = 100.0000 ' / in.	CHECKED -	REVISED -							CONTRACT NO. 76A89		
	PLOT DATE = 10/17/2012	DATE -	REVISED -		SCALE:	SHEET NO. OF SHEETS	STA. TO STA.	FED. ROAD DIST. NO.	ILLINOIS	FED. AID PROJECT		