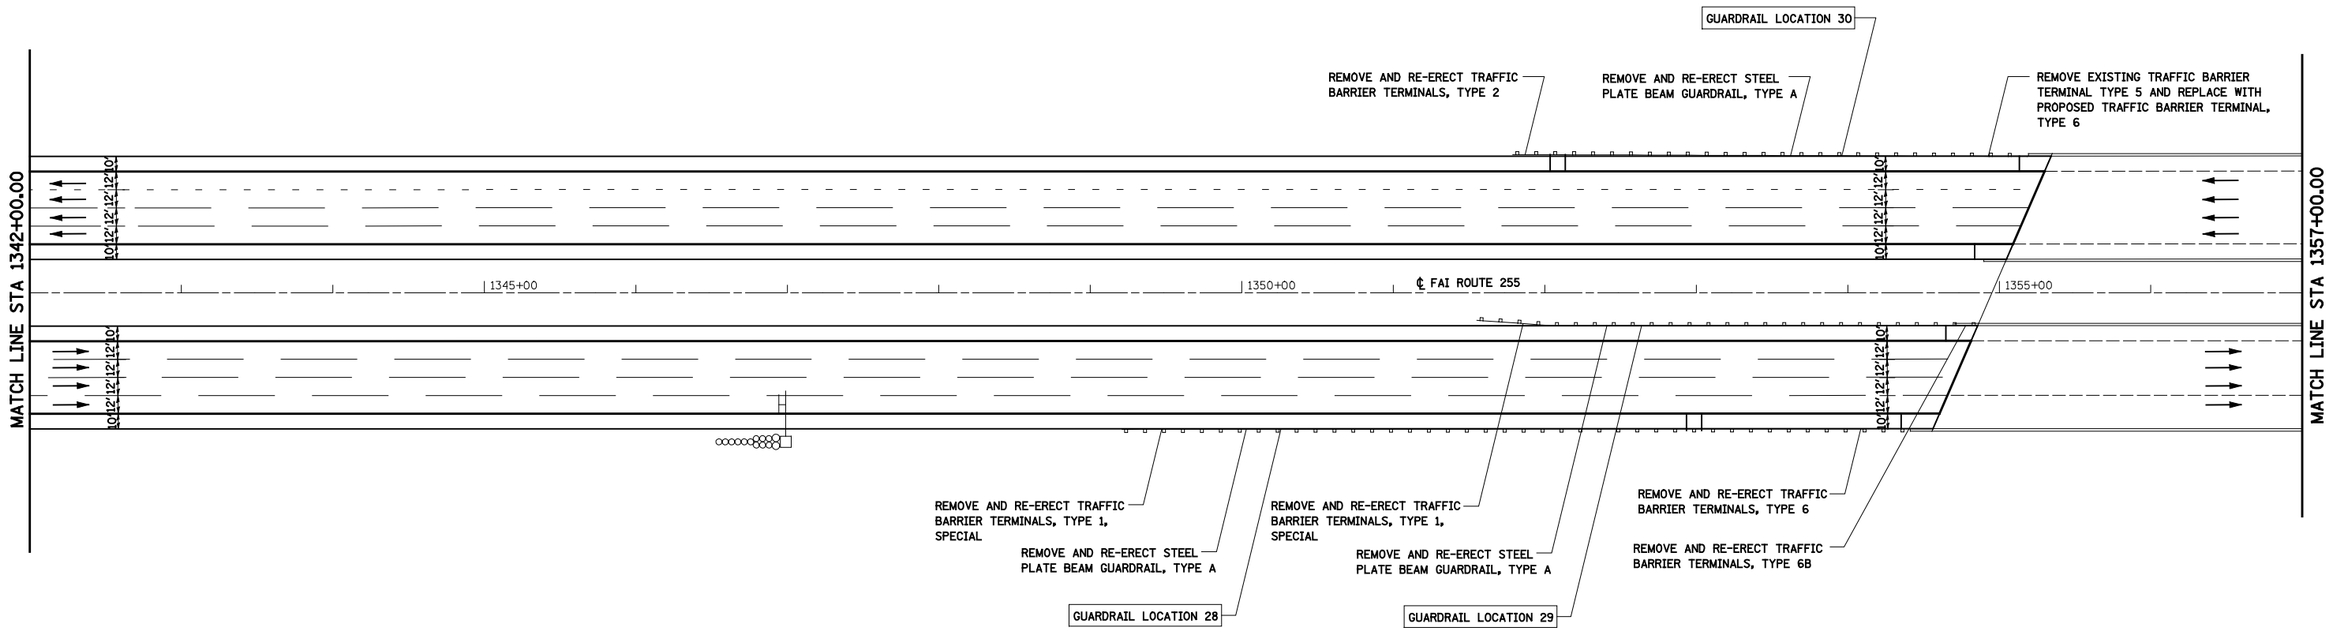

0 50' 100'

FILE NAME = $FILEL$	USER NAME = Paul	DESIGNED - JWS	REVISED -	STATE OF ILLINOIS DEPARTMENT OF TRANSPORTATION
		DRAWN - PDB	REVISED -	
	PLOT SCALE = 100.0000 ' / IN.	CHECKED - BRM	REVISED -	
	PLOT DATE = 7/31/2012	DATE - 7-19-11	REVISED -	

GUARDRAIL PLAN SHEET, FAI 255

SCALE: 1"=50' | SHEET NO. 9 OF 22 SHEETS | STA. 1342+00.00 TO STA. 1357+00.00

F.A.I RTE.	SECTION	COUNTY	TOTAL SHEETS	SHEET NO.
255	60-(7,8)RS-2	MADISON	261	173

CONTRACT NO. 76A89

ILLINOIS FED. AID PROJECT