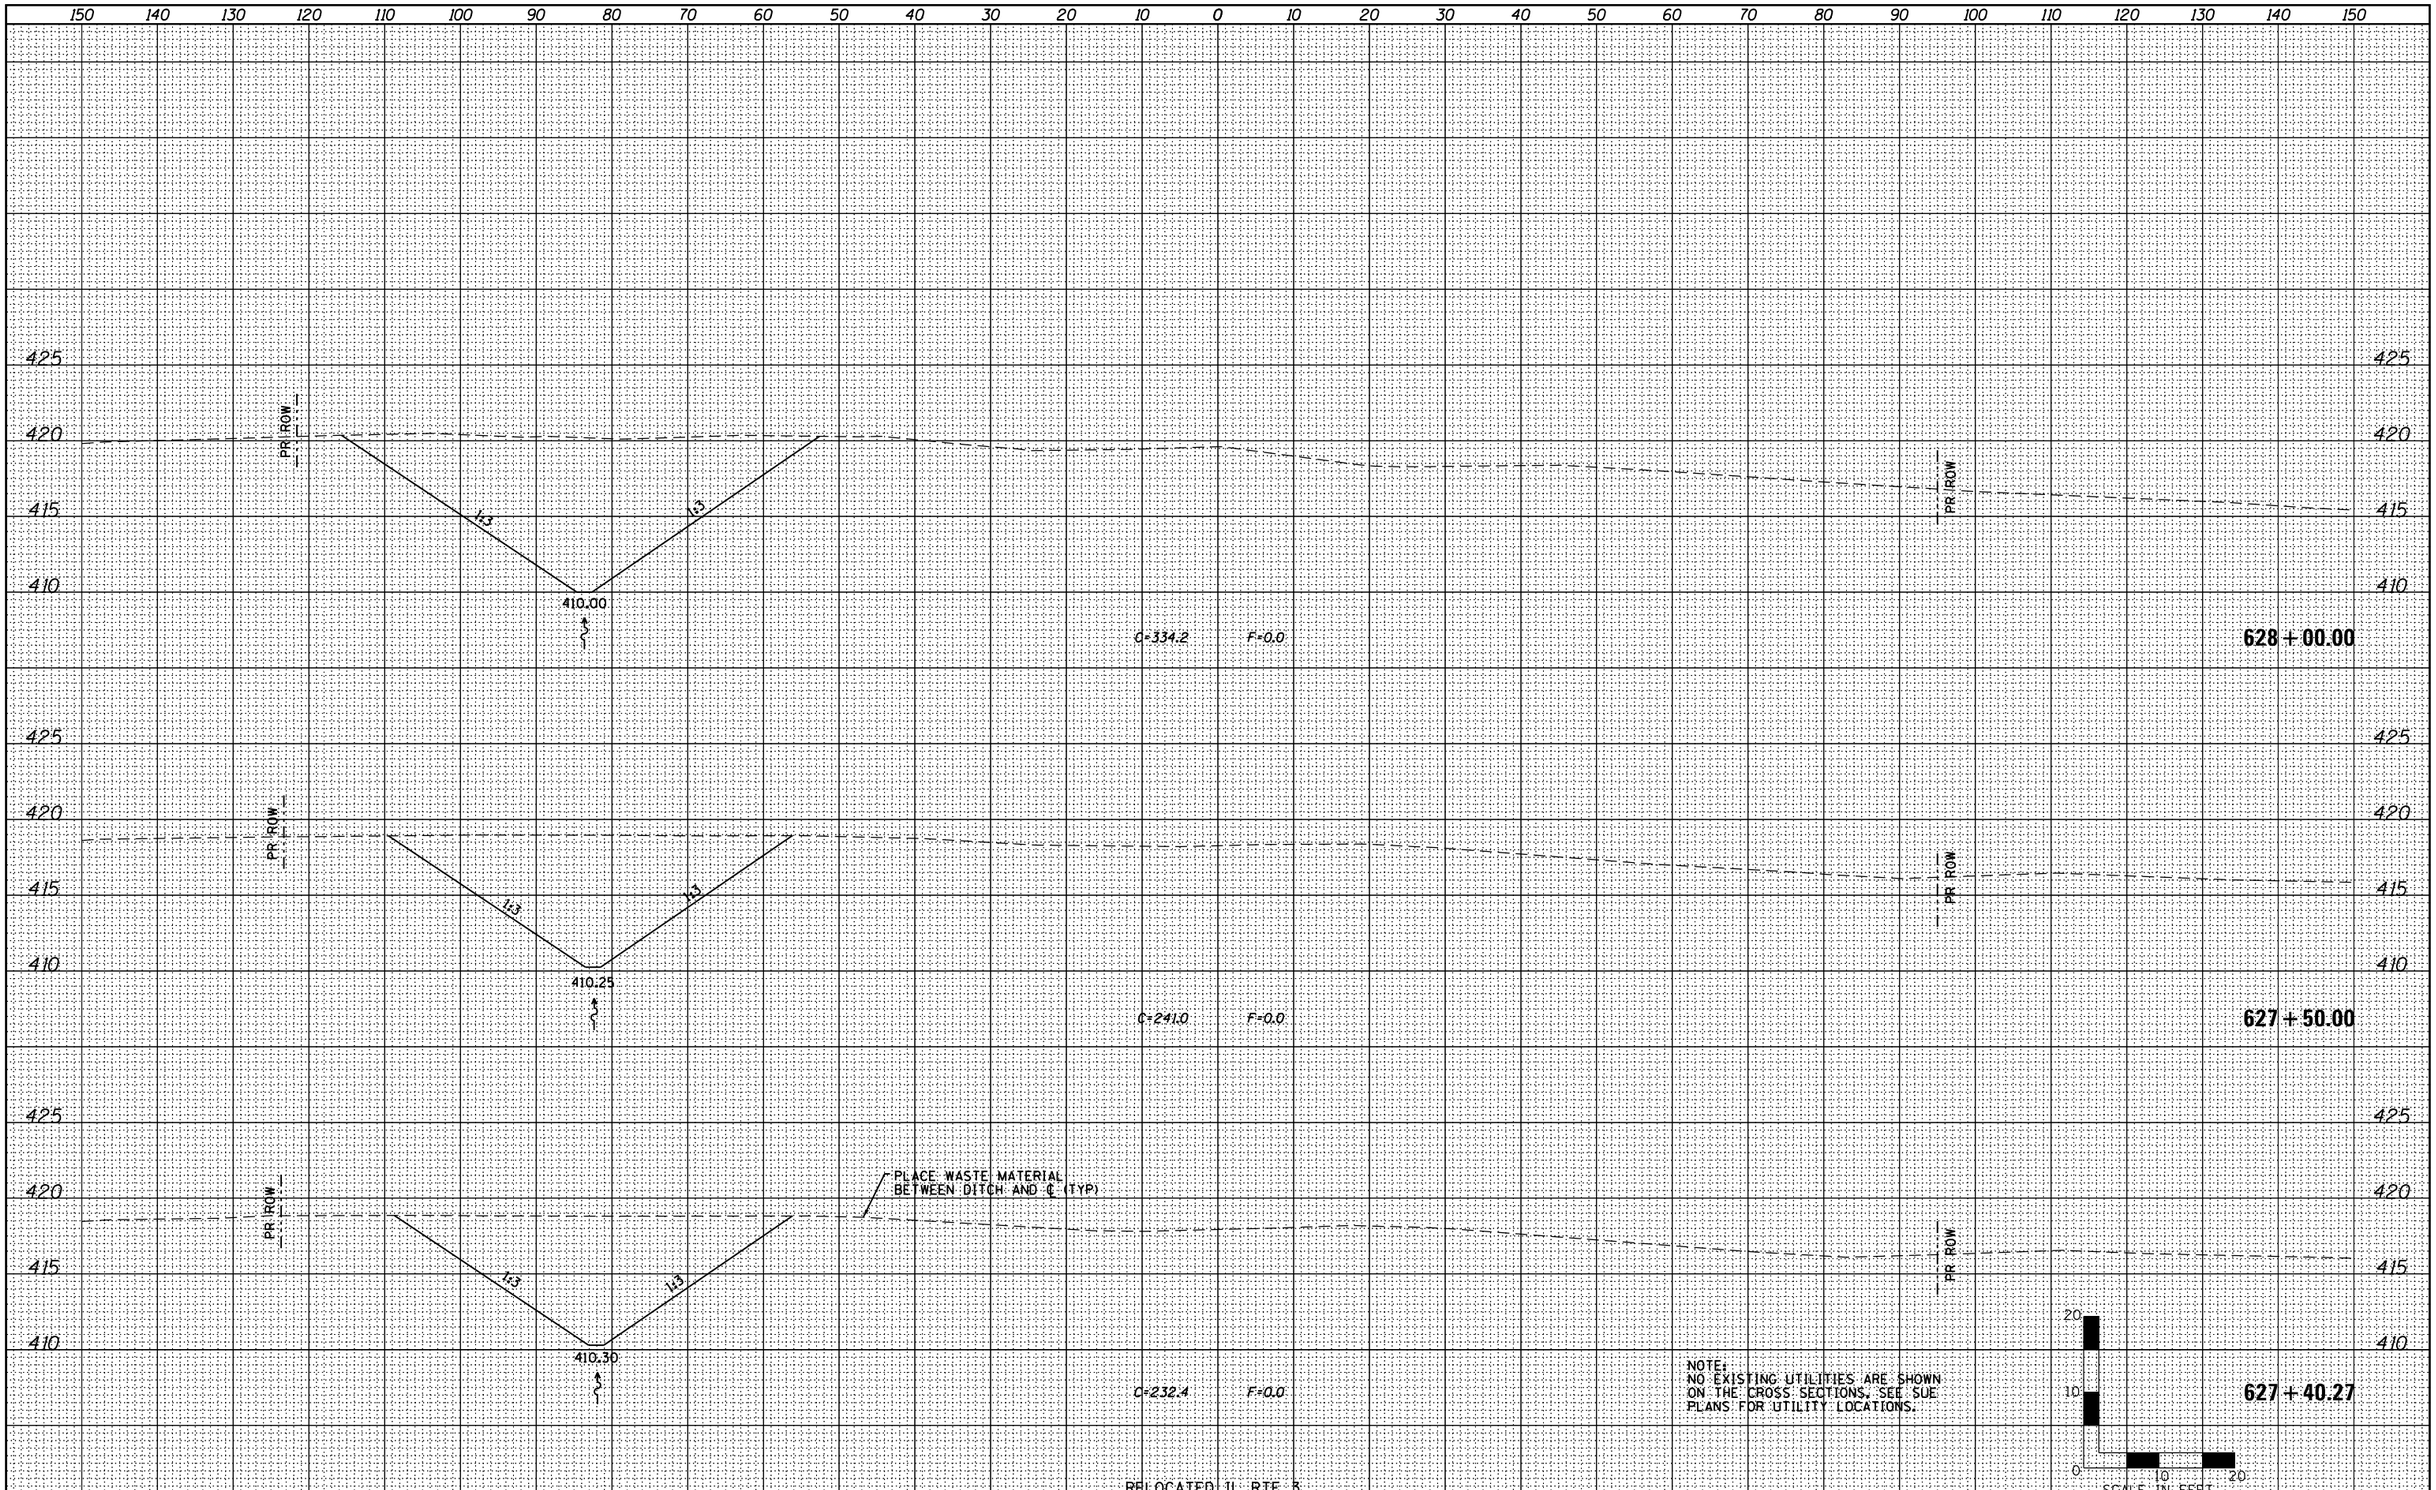

FINAL SURVEY — NOTE BOOK NO. — SURVEYED — PLOTTED — TEMPLATE — AREAS — AREAS CHECKED — BY — DATE

ORIGINAL SURVEY — NOTE BOOK NO. — SURVEYED — PLOTTED — TEMPLATE — AREAS — AREAS CHECKED — BY — DATE

Farnsworth GROUP, INC.
2709 McGraw Drive
Bloomington, Illinois 61704
309/663-8435, 309/663-1571 fax

USER NAME = jochsner	DESIGNED - JJO	REVISED -	
	DRAWN - JJO	REVISED -	
PLOT SCALE = 20.0000 ' / in.	CHECKED - PJM	REVISED -	
PLOT DATE = 7/29/2012	DATE - 06/26/12	REVISED -	

STATE OF ILLINOIS
DEPARTMENT OF TRANSPORTATION

CROSS SECTIONS

SCALE: | SHEET NO. OF SHEETS | STA. 627+40.27 TO STA. 628+00.00

F.A.P RTE.	SECTION	COUNTY	TOTAL SHEETS	SHEET NO.
788	520-1-2B	ST. CLAIR	94	86

CONTRACT NO. 76F69

ILLINOIS FED. AID PROJECT

24-8621