85567

REFLECTIVE PAVEMENT MARKERS

CENTER SKIP DASH LINES SHALL HAVE MARKERS SPACED AT 80'

INSIDE LANE, TAPERS AND TURN LANE MARKERS SHALL BE SPACED AT 40'

NOTE: MEASUREMENTS TO FACE OF CURB

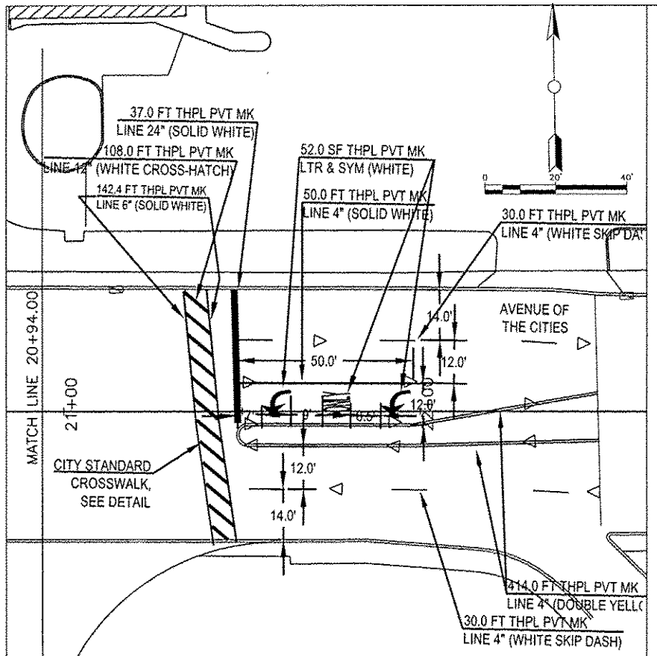

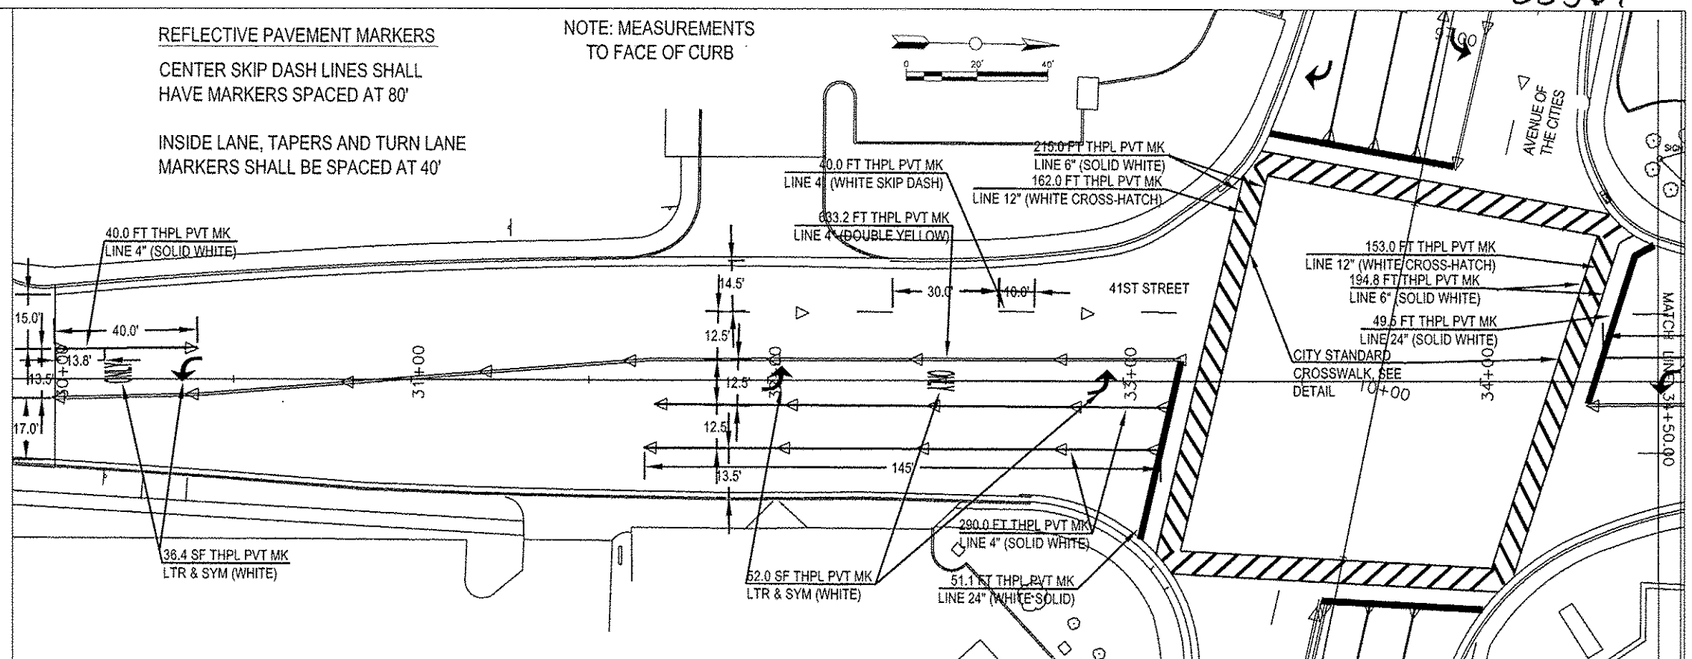

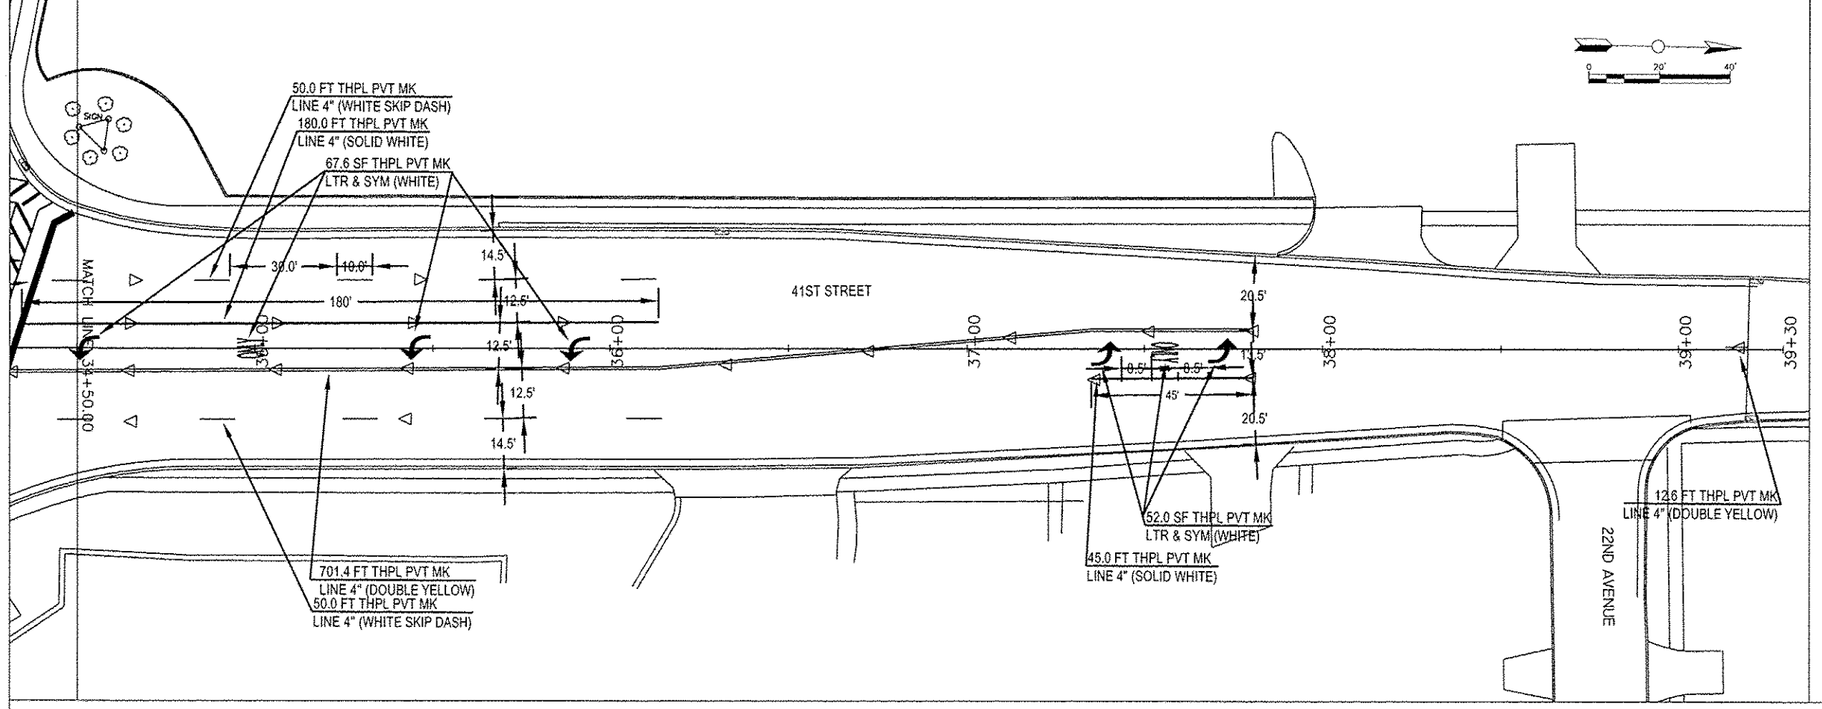

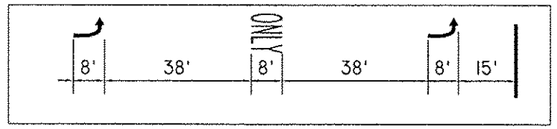

TYPICAL TURN LANE LAYOUT
(UNLESS OTHERWISE NOTED)

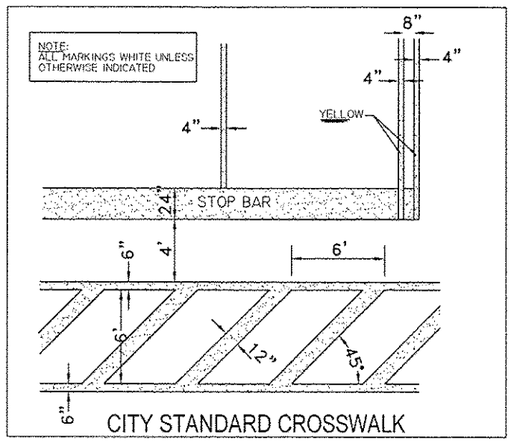

CITY STANDARD CROSSWALK

CITY OF MOLINE
DEPARTMENT OF PUBLIC WORKS - ENGINEERING DIVISION
3635 4TH AVENUE, MOLINE, IL 61265
(309) 524-2350
CITY ENGINEER - SCOTT HINTON, P.E.

AVE. OF THE CITIES RESURFACING

41ST TO 43RD STREET & 41ST ST. 24TH AVE. TO 22ND AVE.
SEC. 12-00253-00-RS

09-07-12	LCK
Date	Revision

Date 07-02-12	Sheet 12 of 16
Scale 1" = 20'	
Design Engineer LCK	Contract 85567