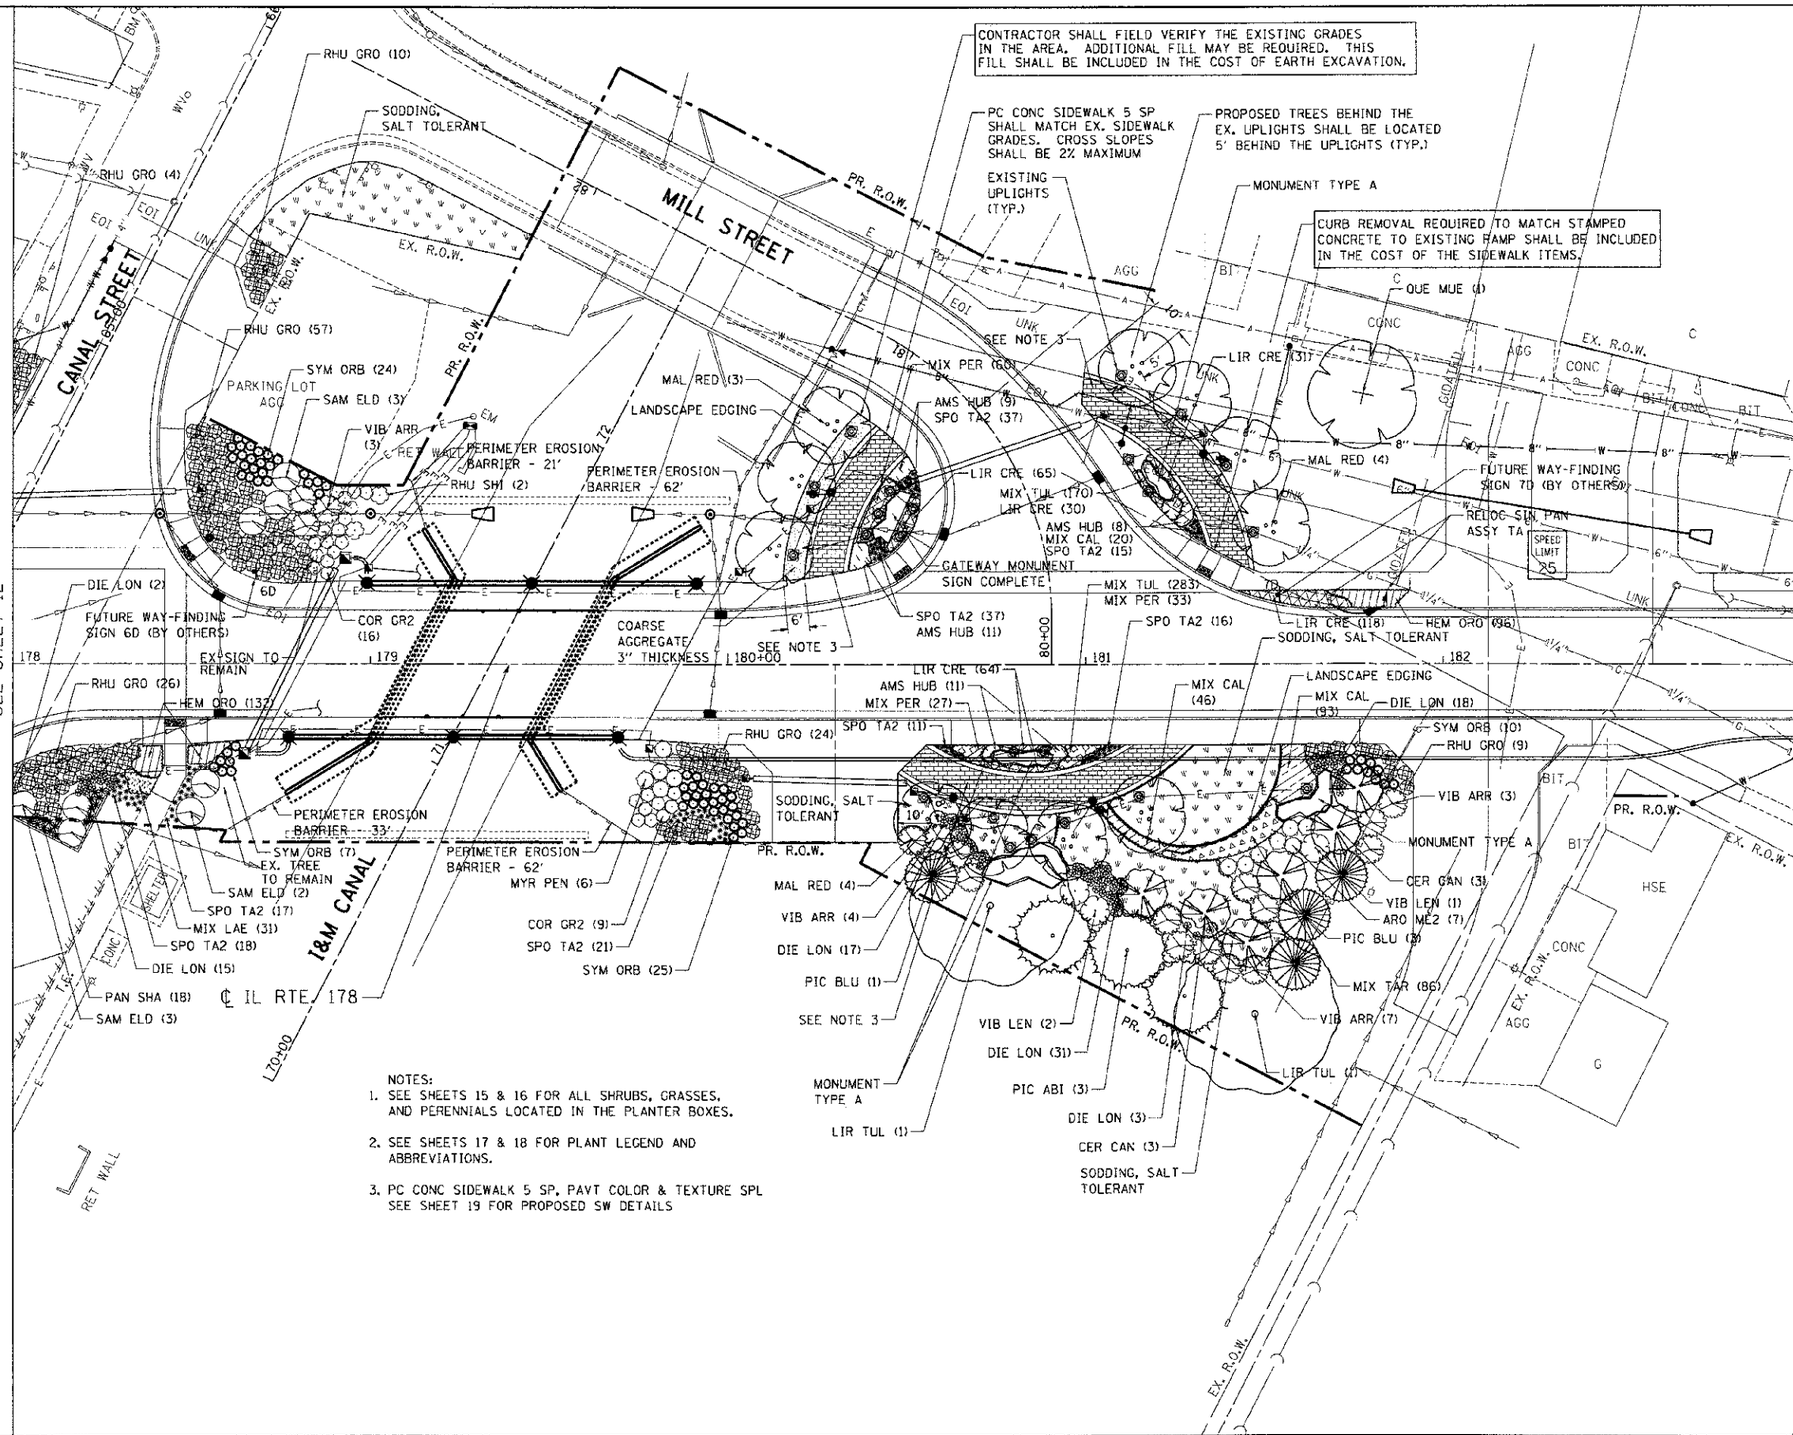

NOTES:
1. SEE SHEETS 15 & 16 FOR ALL SHRUBS, GRASSES, AND PERENNIALS LOCATED IN THE PLANTER BOXES.
2. SEE SHEETS 17 & 18 FOR PLANT LEGEND AND ABBREVIATIONS.
3. PC CONC SIDEWALK 5 SP, PAVT COLOR & TEXTURE SPL SEE SHEET 19 FOR PROPOSED SW DETAILS

FILE NAME = $FILEL$	USER NAME = $USER$	DESIGNED JM	REVISED -	STATE OF ILLINOIS DEPARTMENT OF TRANSPORTATION	PROPOSED LANDSCAPING PLANS 4	F.A.S. RTE. 1279	SECTION 06-00017-01-LS	COUNTY LA SALLE	TOTAL SHEETS 29	SHEET NO. 13
exp U.S. Services Inc. Chicago, IL BUILDINGS-EARTH & ENVIRONMENT-ENERGY INDUSTRIAL-INFRASTRUCTURE-SUSTAINABILITY		DRAWN - MDN	REVISED -					CONTRACT NO. 87355		
	PLOT SCALE = $SCALE$	CHECKED - JB	REVISED -							
	PLOT DATE = $DATE$	DATE - 10/19/12	REVISED -		SCALE: 1"=20' SHEET NO. 4 OF 5 SHEETS STA. TO STA.	FED. ROAD DIST. NO.	ILLINOIS	FED. AID PROJECT		