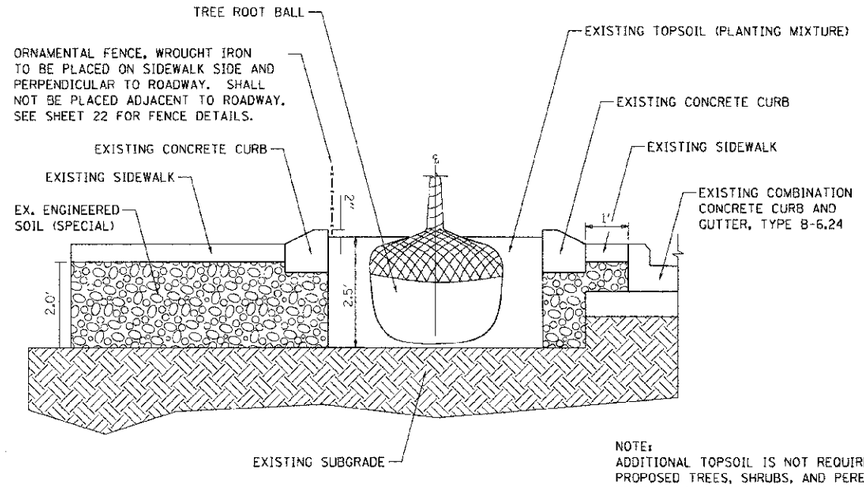

TYPICAL SIDEWALK/PLANTER BOX WITH ORNAMENTAL FENCE, WROUGHT IRON

N.T.S.

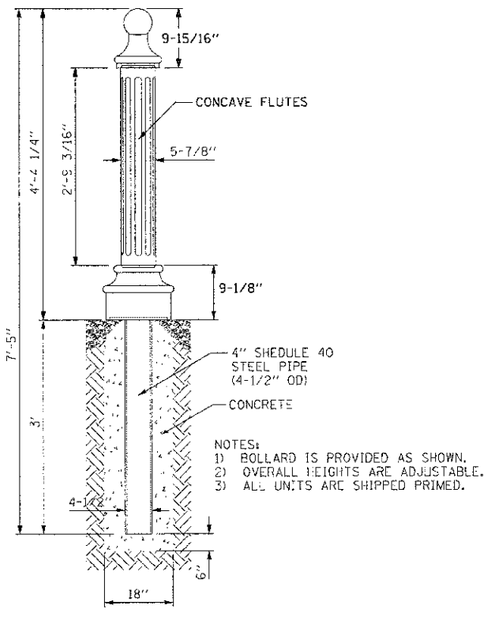

BOLLARDS DETAIL

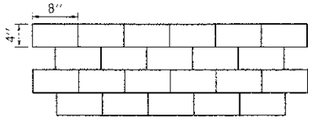

STAMPED CONCRETE IN A 4" X 8" RUNNING BOND PATTERN, BRICK RED COLOR WITH CHARCOAL RELEASE AGENT TO MATCH COLOR AND PATTERN CURRENTLY IN USE IN UTICA CROSSWALKS. SEE SHEETS 10-14 FOR LAYOUT AND DIMENSIONS OF CROSSWALKS.

PAVEMENT COLOR AND TEXTURE (SPECIAL)

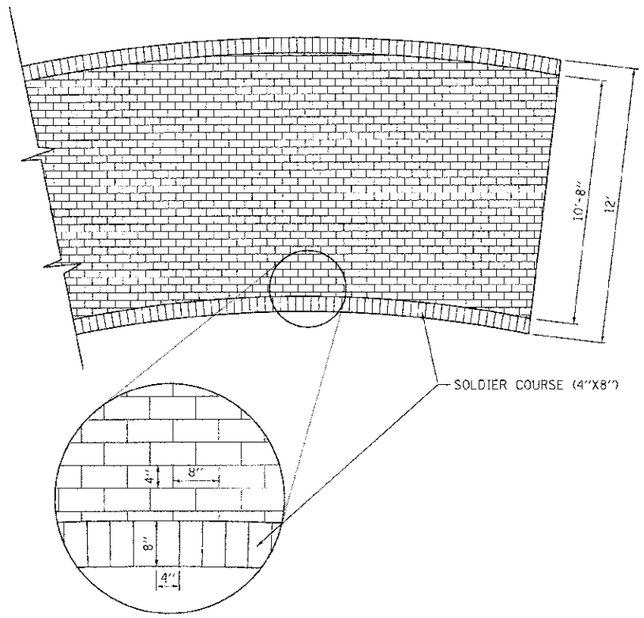

PORTLAND CEMENT CONCRETE SIDEWALK 5 INCH, SPECIAL

MILL ST. / IL RTE 178 SIDEWALK ONLY

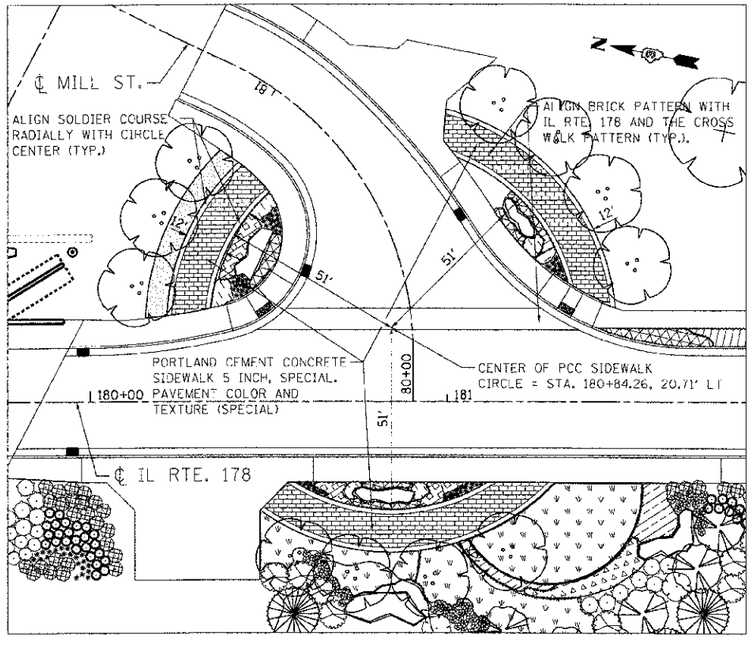

...\D387355-SDROFIL.DGN ...\D387355-MOTIF.DGN ...\D387355-DETAILS.DGN
10-17-2012 10:56:47 BDROTLUG V:\FS 8344-VAV\VAULT\D_FRANE.07\2012\234-77-481\CIVIL\CAD\87355\SHEETS\D387355-SHT-ROADWETLOOK

FILE NAME = $FILE$	USER NAME = $USER$	DESIGNED - JM	REVISED -	
		DRAWN - MDN	REVISED -	
exp U.S. Services Inc. Chicago, IL BUILDINGS • EARTH & ENVIRONMENT • ENERGY INDUSTRIAL • INFRASTRUCTURE • SUSTAINABILITY	PLOT SCALE = $SCALE$	CHECKED - JB	REVISED -	
	PLOT DATE = $DATE$	DATE - 10/19/12	REVISED -	

STATE OF ILLINOIS
DEPARTMENT OF TRANSPORTATION

TYPICAL PLANTER BOX SECTION, BOLLARDS, PAVEMENT COLOR AND TEXTURE DETAILS

SCALE: N.T.S. | SHEET NO. OF SHEETS | STA. TO STA.

F.A.S. RTE.	SECTION	COUNTY	TOTAL SHEETS	SHEET NO.
1279	06-00017-01-LS	LA SALLE	29	19
		CONTRACT NO. 87355		
FED. ROAD DIST. NO.	ILLINOIS	FED. AID PROJECT		