


MAIN PANEL

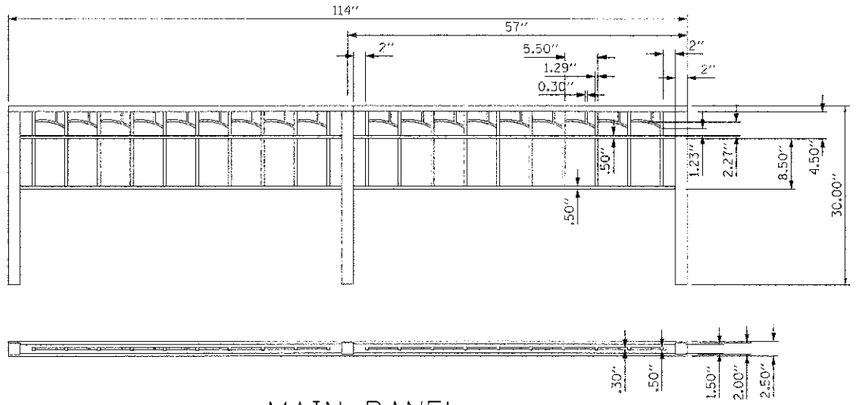


SIDE PANEL

**ORNAMENTAL FENCE, WROUGHT IRON**




ELEVATION

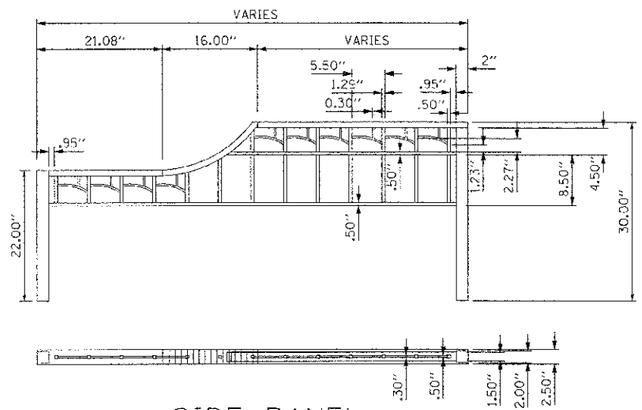


PLAN- INTERNAL POST ATTACHMENT

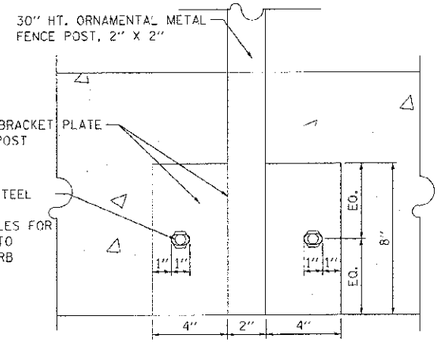


PLAN - CORNER POST ATTACHMENT

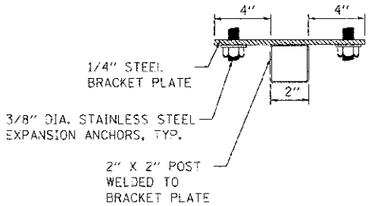


**ORNAMENTAL FENCE CONNECTIONS**

..\D387395-BORDERJGN, ..\D387395-MOTIFLGN, ..\D387395-DETAILSGN, ..\D387395-DETAILSDN
08-17-2012, 10:56:58 RONDJUD \\FS-8344\APV\VOL1\D TRANS\07\2262\28477-R0\CIVIL\CAD\87355\SHEETS\D387355-SHT-ROADDET4.DGN
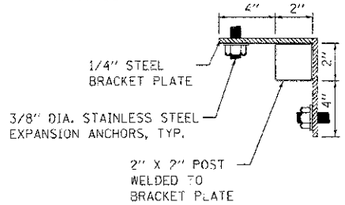
| FILE NAME = $FILE$ | USER NAME = $USER$ | DESIGNED - JM | REVISED - |
|---|---|---|---|
| | | DRAWN - MDN | REVISED - |
| exp U.S. Services Inc. Chicago, IL BUILDINGS · EARTH & ENVIRONMENT · ENERGY INDUSTRIAL · INFRASTRUCTURE · SUSTAINABILITY | PLOT SCALE = $SCALE$ | CHECKED - JB | REVISED - |
| | PLOT DATE = $DATE$ | DATE - 10/19/12 | REVISED - |

**STATE OF ILLINOIS**
**DEPARTMENT OF TRANSPORTATION**

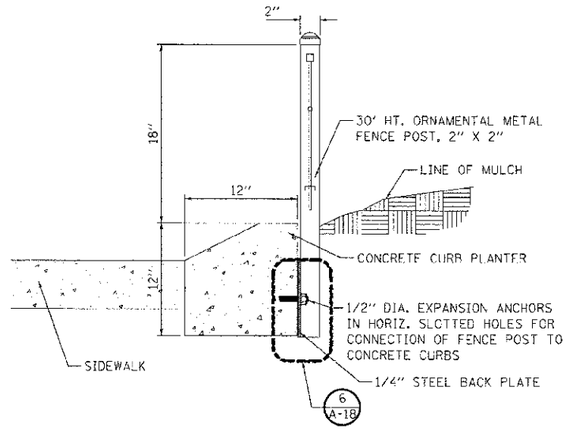**PROPOSED DETAILS**
**ORNAMENTAL FENCE, WROUGHT IRON**

SCALE: N.T.S. | SHEET NO. OF SHEETS | STA. | TO STA.

| F.A.S. RTE. | SECTION | COUNTY | TOTAL SHEETS | SHEET NO. |
|---|---|---|---|---|
| 1279 | 06-00017-01-LS | LA SALLE | 29 | 22 |
| | | CONTRACT NO. 87355 | | |
| FED. ROAD DIST. NO. | ILLINOIS | FED. AID PROJECT | | |