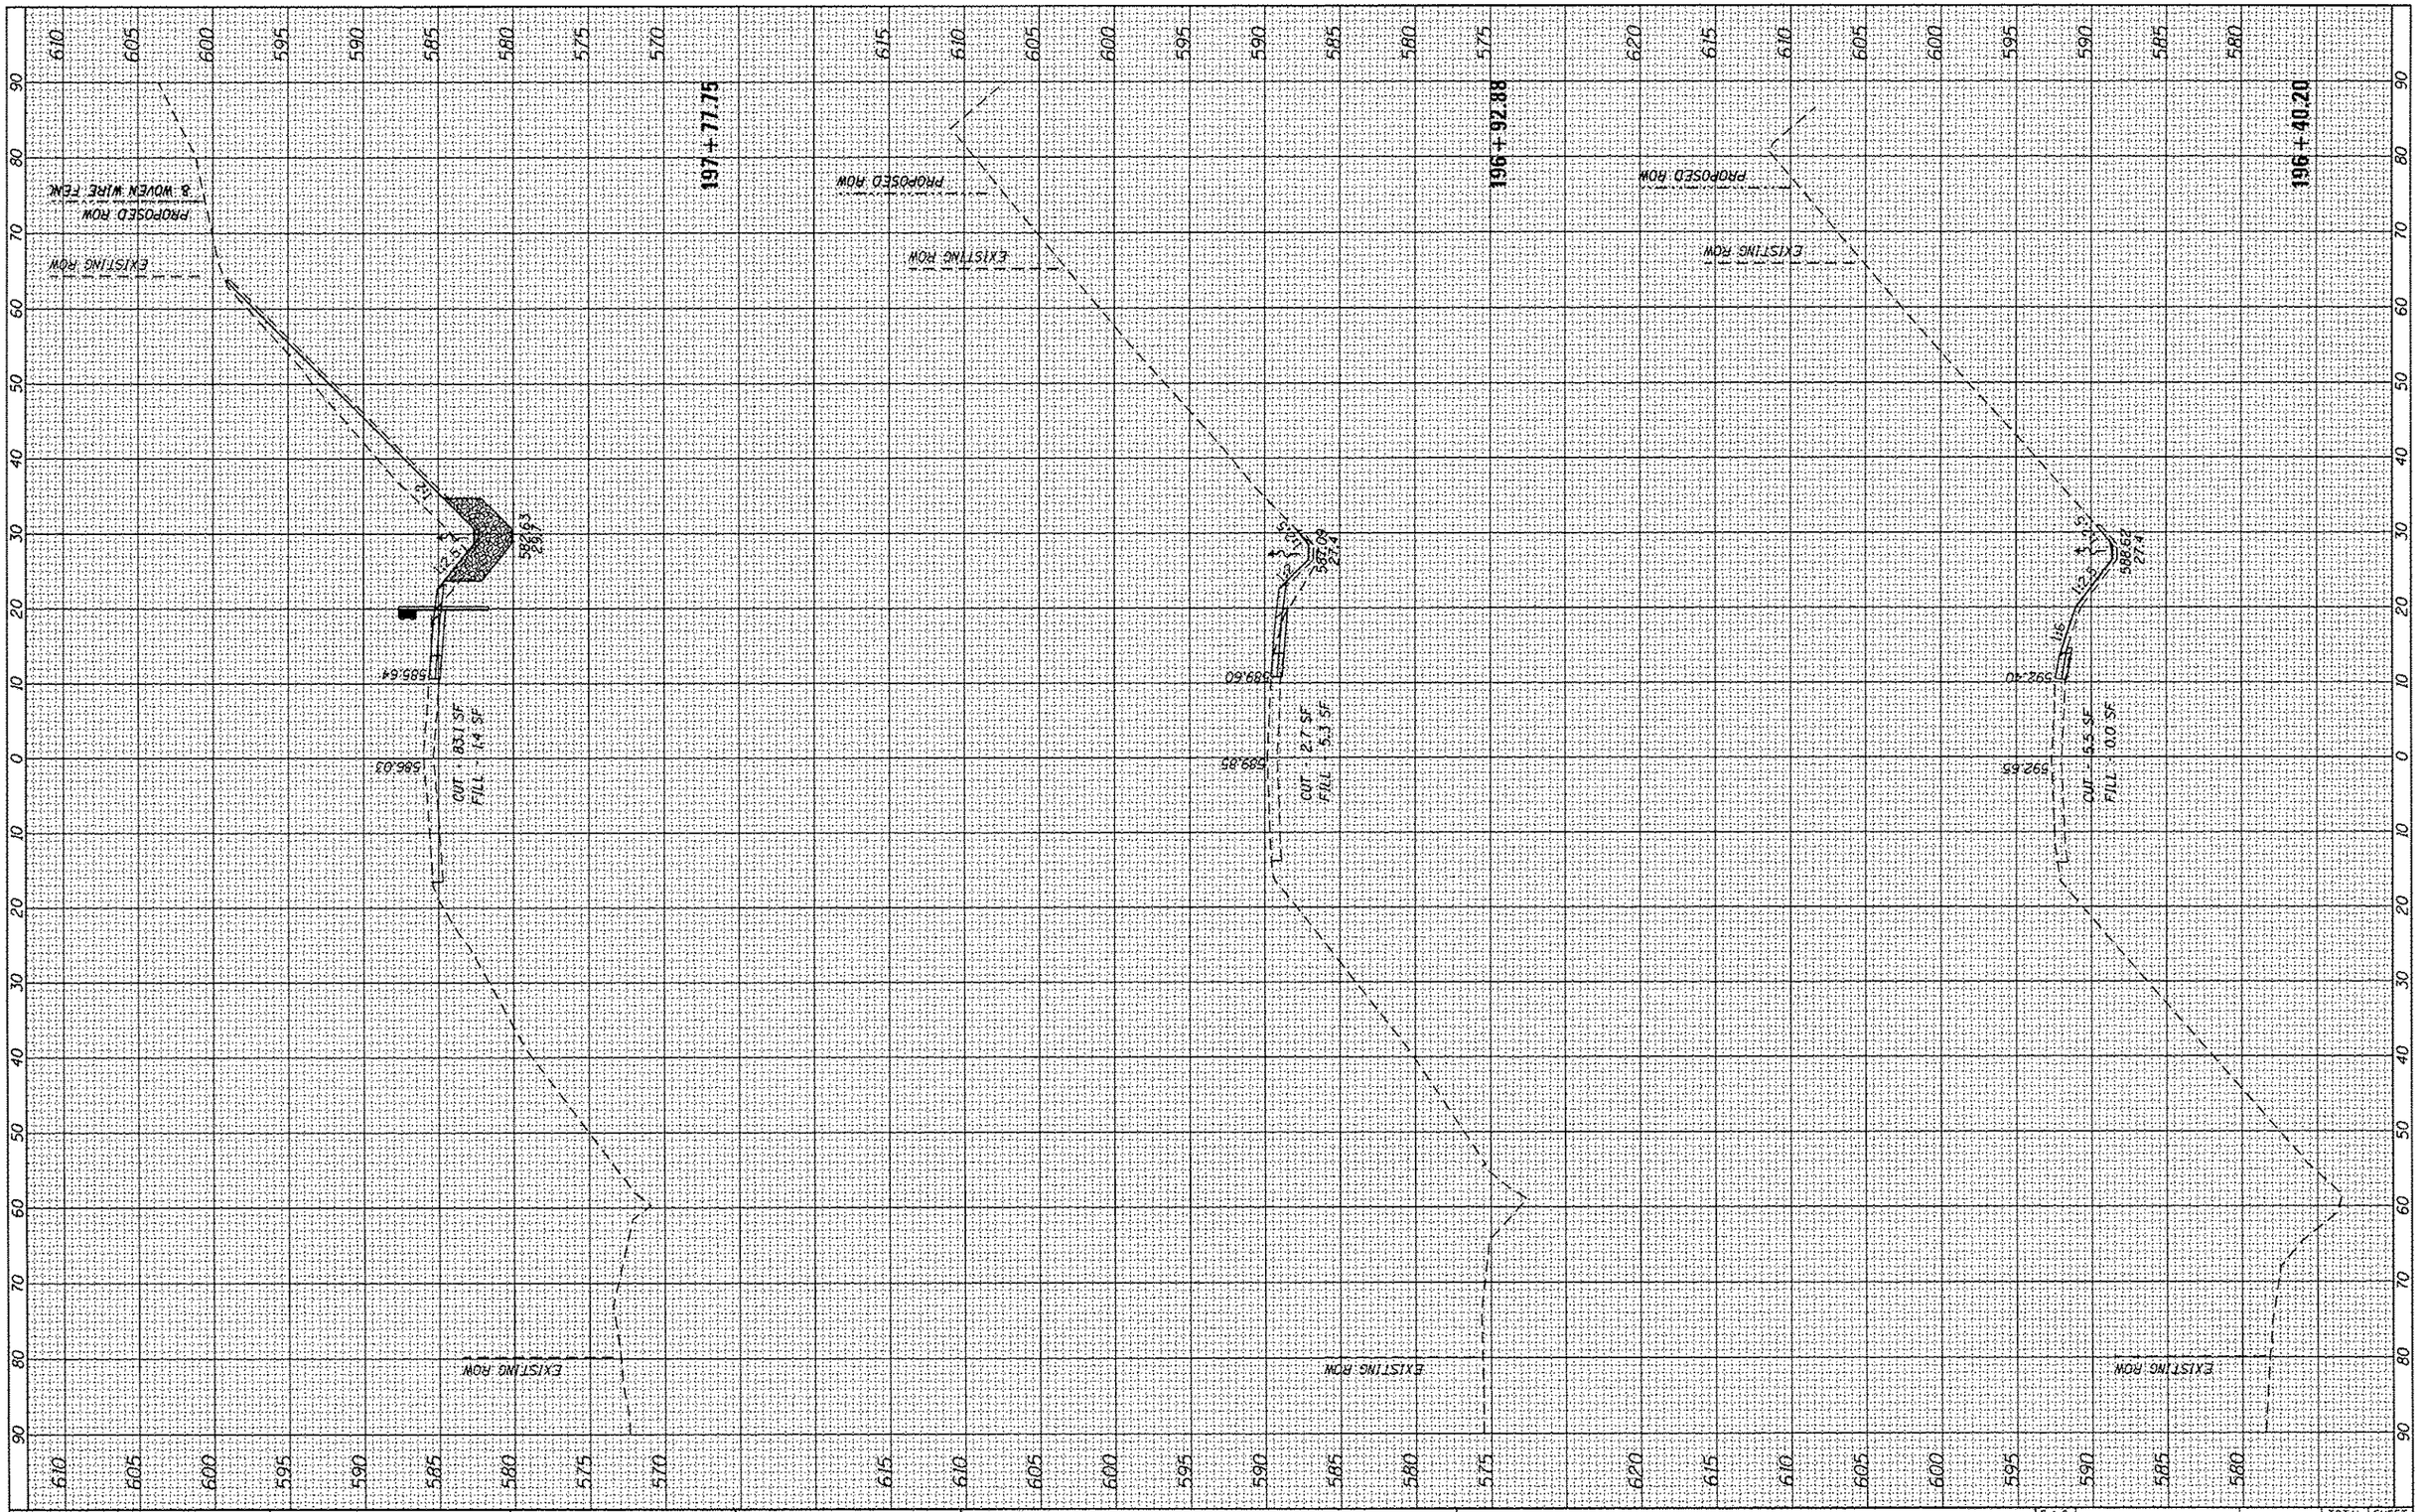

FILE NAME =	USER NAME = IEI	DESIGNED - AJP	REVISED -
$FILEL$		DRAWN - AJP	REVISED -
	PLOT SCALE = 20.0000 ' / in.	CHECKED - BAR	REVISED -
Default	PLOT DATE = 10/28/2012	DATE - 11/02/2012	REVISED -

PEORIA COUNTY
HIGHWAY DEPARTMENT

CROSS SECTIONS

SCALE: 10H : 5V | SHEET 1 OF 6 SHEETS | STA. 196+40.20 TO STA. 197+77.75

F.A.S. RTE.	SECTION	COUNTY	TOTAL SHEETS	SHEET NO.
1381	10-00005-03-BR	PEORIA	55	41

CONTRACT NO. 89464

ILLINOIS | FED. AID PROJECT

INFRASTRUCTURE ENGINEERING

FINAL SURVEY | NOTE BOOK | NO. | SURVEYED | PLOTTED | TEMPLATE | AREAS | AREAS CHECKED | BY | DATE

ORIGINAL SURVEY | NOTE BOOK | NO. | SURVEYED | PLOTTED | TEMPLATE | AREAS | AREAS CHECKED | BY | DATE