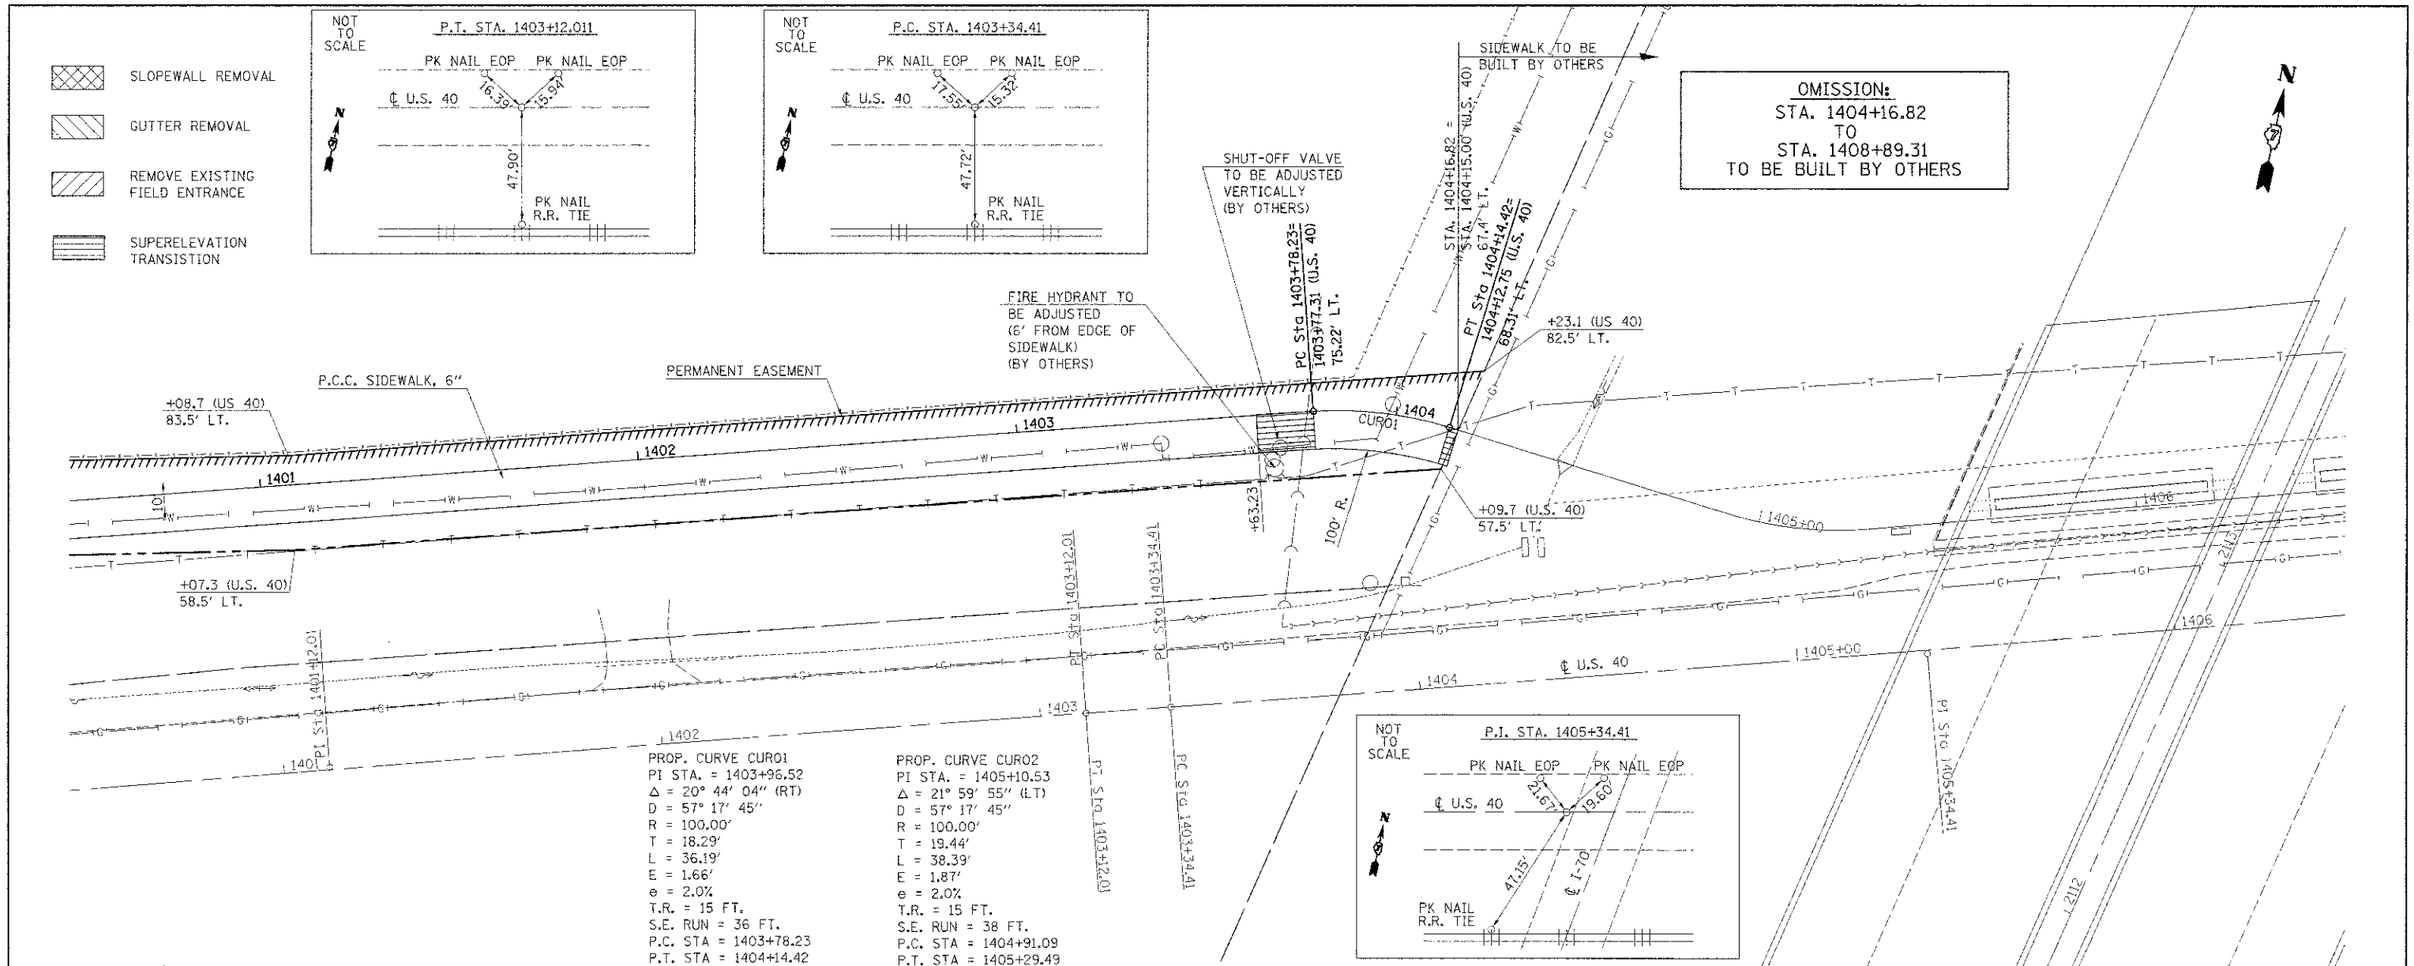

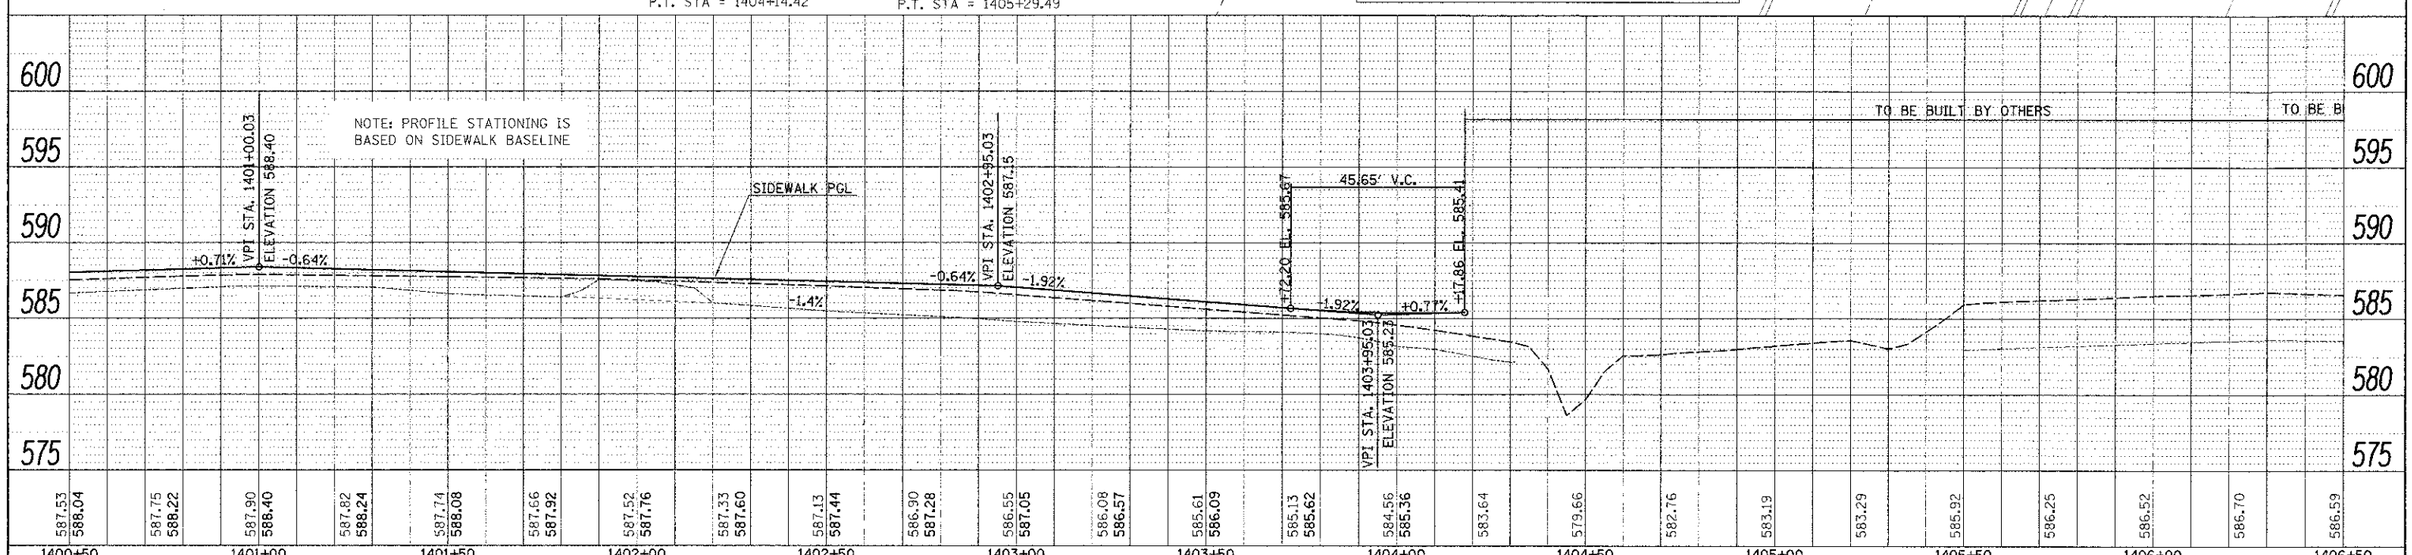

FILE NAME = c:\pw_work\pwidot\swartzrw\d2269398\D795663-sht-plnprof.dgn	USER NAME = swartzrw	DESIGNED -	REVISED -
		DRAWN -	REVISED -
	PLOT SCALE = 20.0000 ' / in.	CHECKED -	REVISED -
	PLOT DATE = 11/19/2012	DATE -	REVISED -

STATE OF ILLINOIS
DEPARTMENT OF TRANSPORTATION

SIDEWALK PLAN

SCALE: 20 | SHEET NO. 2 OF 6 SHEETS | STA. 1400+50 TO STA. 1406+50

F.A.S. RTE.	SECTION	COUNTY	TOTAL SHEETS	SHEET NO.
2796	11-00126-00-BT	EFFINGHAM	34	7

CONTRACT NO. 95663

ILLINOIS FED. AID PROJECT