EFFINGHAM UNIT
DISTRICT 40

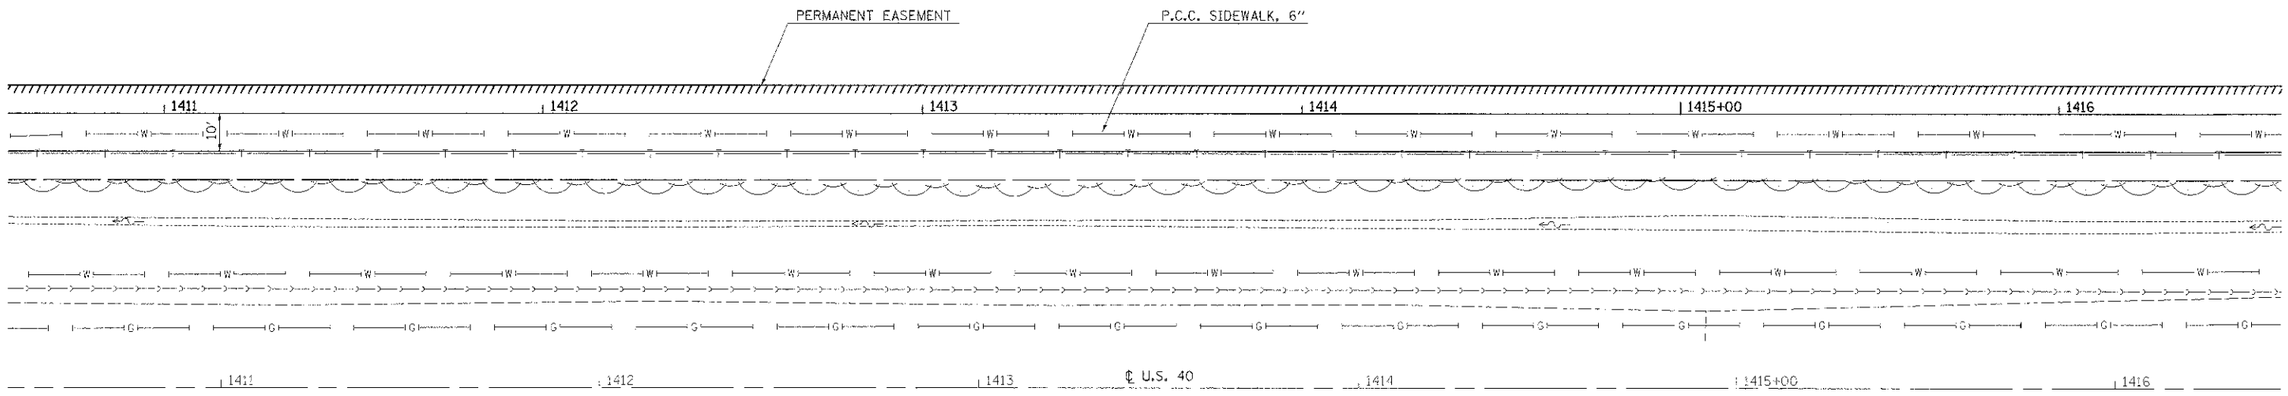

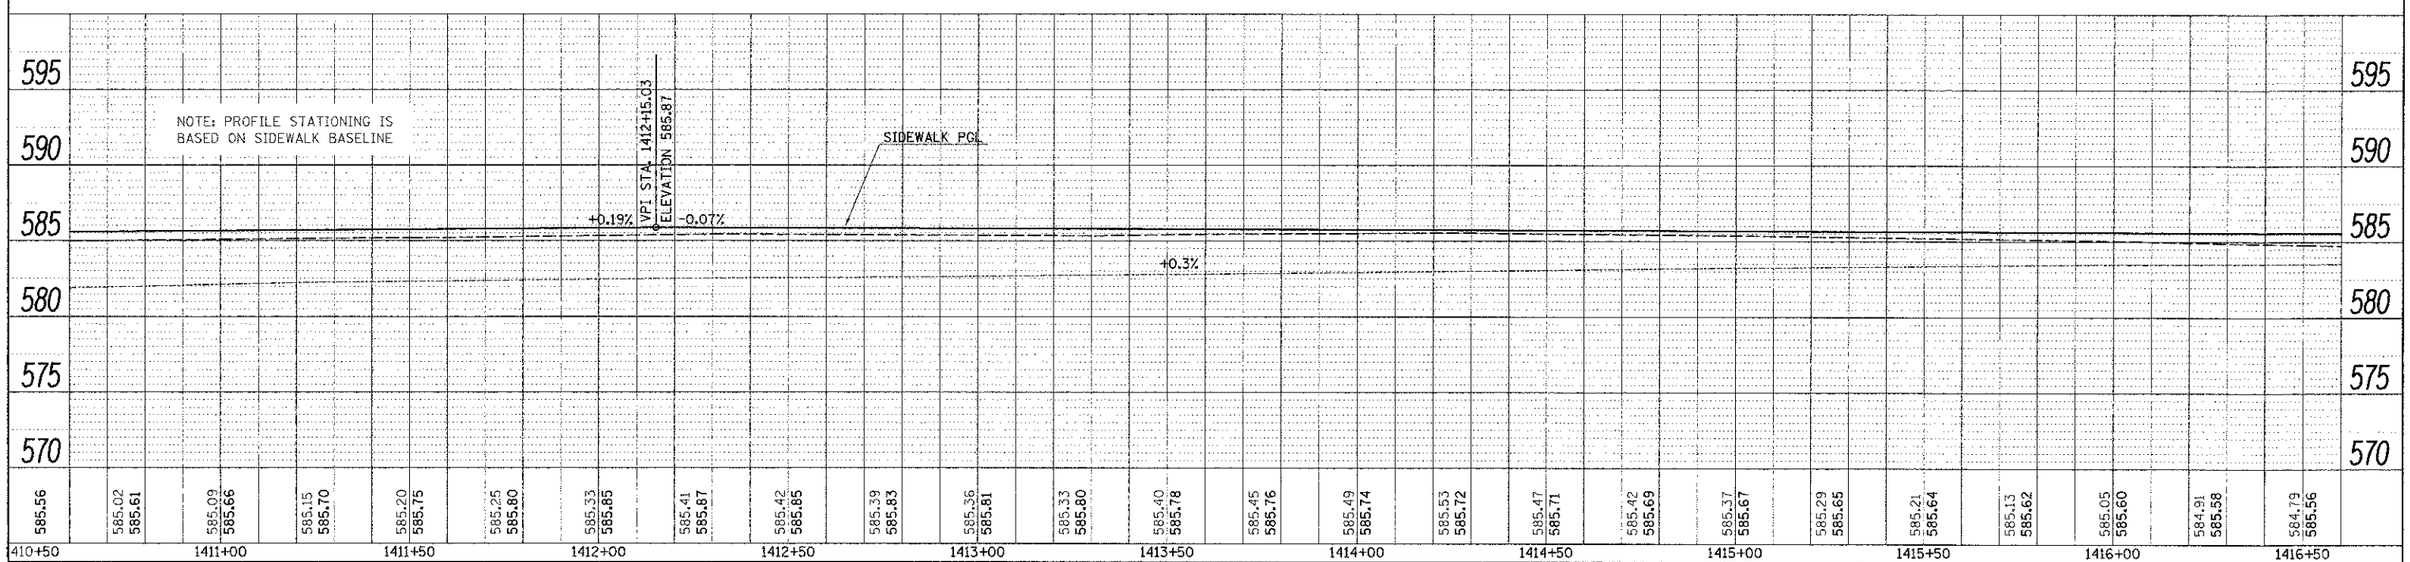

FILE NAME = c:\pw_work\pwidot\swartzrw\d0269390\D795663-sht-plngprof.dgn	USER NAME = swartzrw	DESIGNED -	REVISED -
		DRAWN -	REVISED -
	PLOT SCALE = 20.0000 ' / in.	CHECKED -	REVISED -
	PLOT DATE = 11/19/2012	DATE -	REVISED -

STATE OF ILLINOIS
DEPARTMENT OF TRANSPORTATION

SIDEWALK PLAN

SCALE: 20 | SHEET NO. 4 OF 6 SHEETS | STA. 1410+50 TO STA. 1416+50

F.A.S. RTE.	SECTION	COUNTY	TOTAL SHEETS	SHEET NO.
2796	11-00126-00-BT	EFFINGHAM	34	9
		CONTRACT NO. 95663		
		ILLINOIS FED. AID PROJECT		

PLAN
NOTE BOOK NO.
SURVEYED
PLOTTED
ALIGNMENT CHECKED
RT. OF WAY CHECKED
CADD FILE NAME
BY
DATE

PROFILE
NOTE BOOK NO.
SURVEYED
PLOTTED
GRADES CHECKED
RAIL NOTED
STRUCTURE NOTATIONS CHKD
BY
DATE