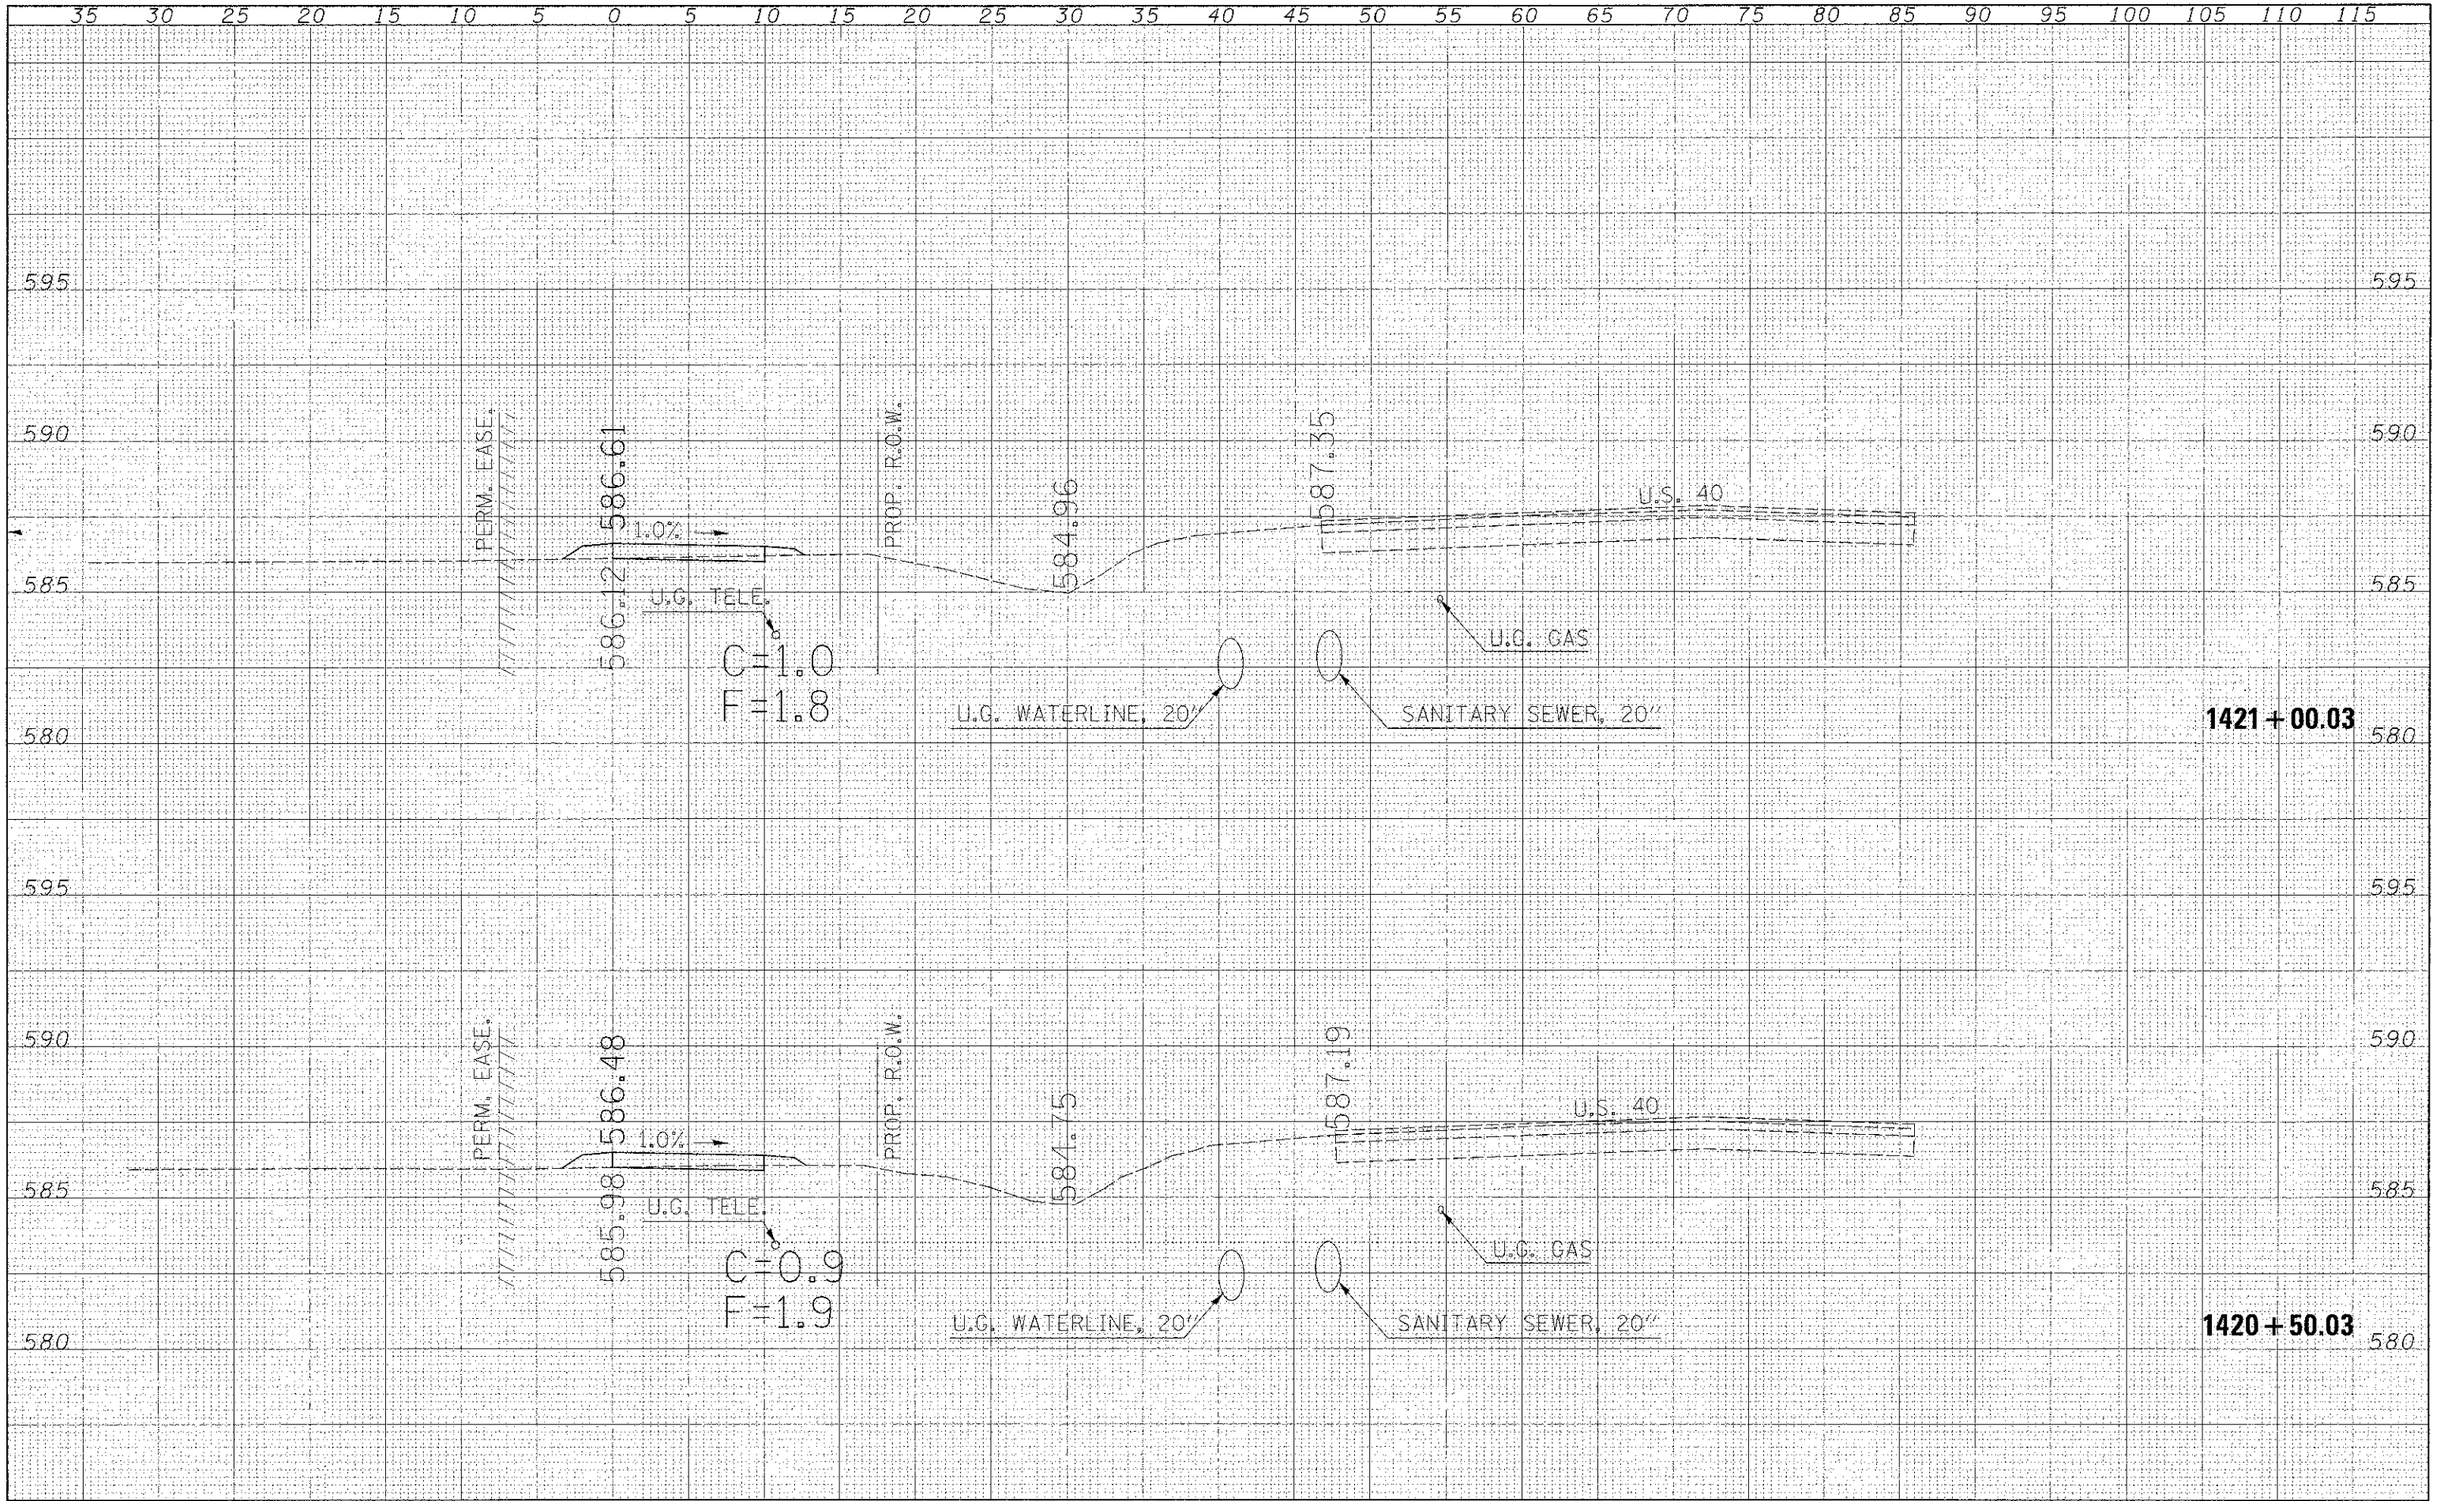

FINAL SURVEY	BY	DATE
SURVEYED		
PLOTTED		
NOTE BOOK		
TABULATE		
AREAS		
NO.	AREAS CHECKED	

ORIGINAL SURVEY	BY	DATE
SURVEYED		
PLOTTED		
NOTE BOOK		
TABULATE		
AREAS		
NO.	AREAS CHECKED	

FILE NAME = c:\pw_work\pwidot\swartzrw\d0269298\D795663-sht-xsecshts.dgn	USER NAME = swartzrw	DESIGNED -	REVISED -
		DRAWN -	REVISED -
	PLOT SCALE = 5.0000 ' / in.	CHECKED -	REVISED -
	PLOT DATE = 3/19/2012	DATE -	REVISED -

STATE OF ILLINOIS
DEPARTMENT OF TRANSPORTATION

SIDEWALK
CROSS SECTIONS

SCALE: 5 HORIZ | SHEET NO. 20 OF 23 SHEETS | STA. 1420+50 TO STA. 1421+00

F.A.S RTE.	SECTION	COUNTY	TOTAL SHEETS	SHEET NO.
2796	11-00126-00-BT	EFFINGHAM	34	31
		CONTRACT NO. 95663		
		ILLINOIS FED. AID PROJECT		