FINAL SURVEY	BY	DATE
NOTE BOOK	SURVEYED	
	PLOTTED	
	TOPO PLATE	
	AREAS	
NO.	AREAS CHECKED	

ORIGINAL SURVEY	BY	DATE
NOTE BOOK	SURVEYED	
	PLOTTED	
	TOPO PLATE	
	AREAS	
NO.	AREAS CHECKED	

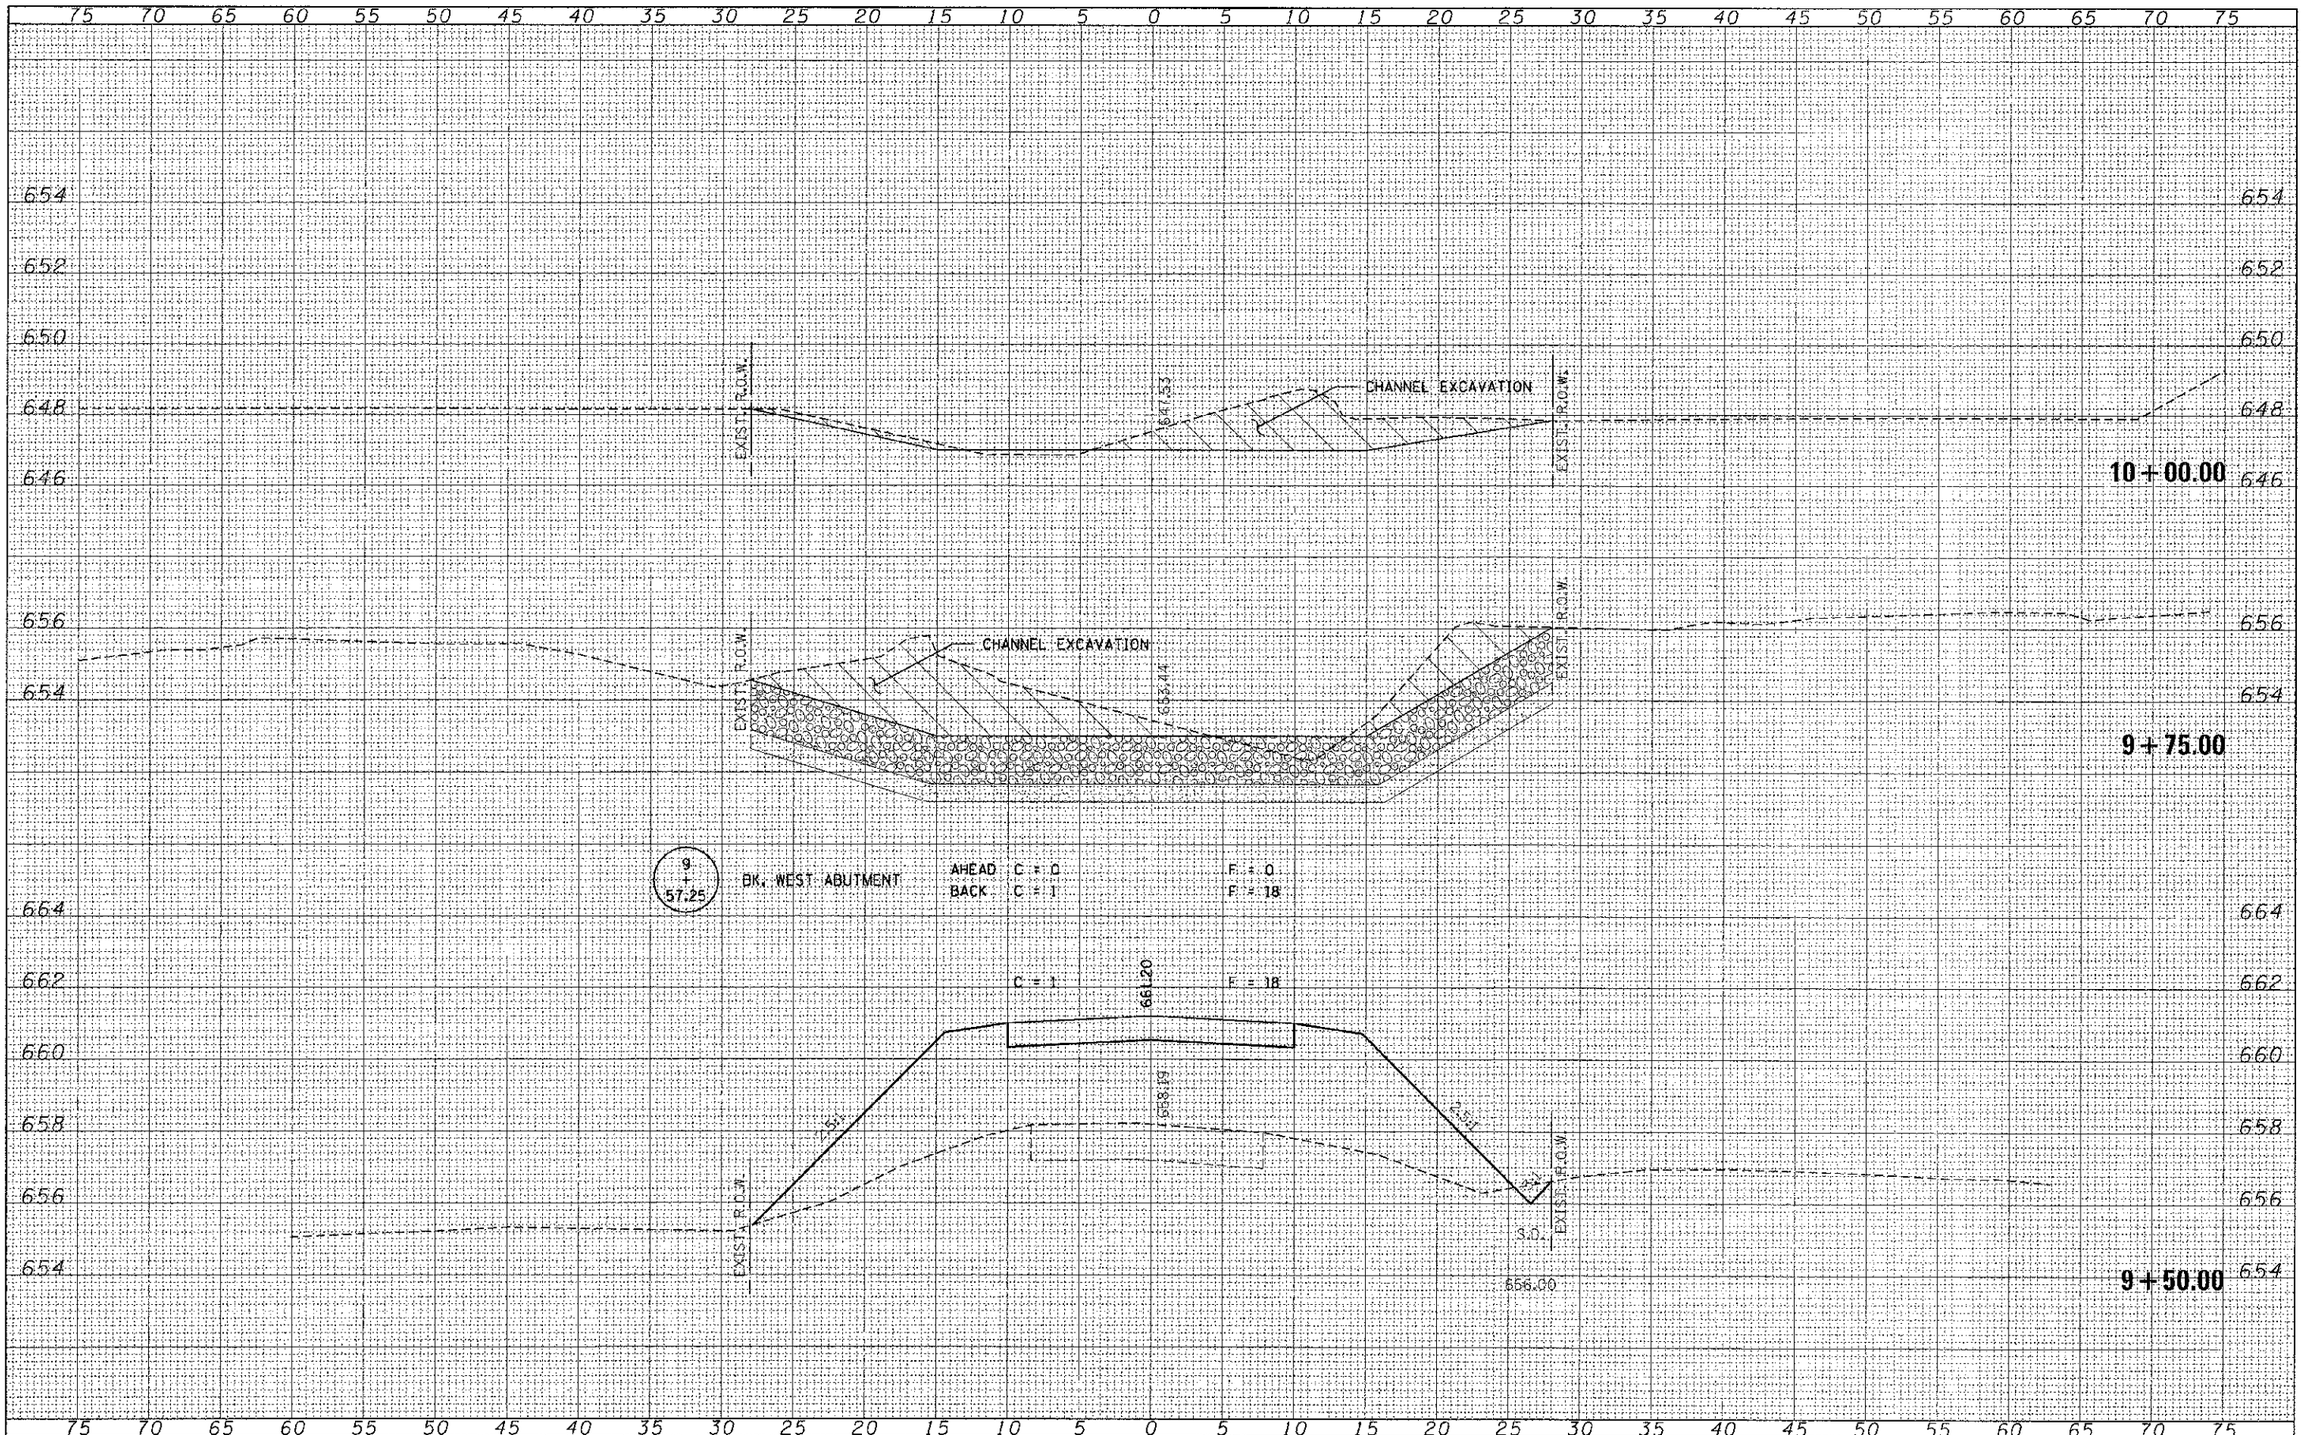

FILE NAME = 89017-sht-xss.dgn	USER NAME =	DESIGNED - A.S.L.	REVISED -
		DRAWN - D.T.M.	REVISED -
	PLOT SCALE =	CHECKED - S.W.M.	REVISED -
	PLOT DATE = 10/30/2012	DATE - 10/30/12	REVISED -

HAMPTON, LENZINI AND RENWICK, INC.
3601 STEVENSON DRIVE, SUITE 201
SPRINGFIELD, ILLINOIS 62703
ILLINOIS PROFESSIONAL DESIGN FIRM
LS / PE / SE CORP. #184.000859

STATE OF ILLINOIS
MOULTRIE COUNTY HIGHWAY DEPARTMENT

STATION CROSS SECTIONS
T.R. 19 / 2225N ROAD

SCALE: 1"=20'-V=5' | SHEET NO. 4 OF 9 SHEETS | STA. 9+50.00 TO STA. 10+00.00

T.R.	SECTION	COUNTY	TOTAL SHEETS	SHEET NO.
19	09-04131-00-BR	MOULTRIE	25	10
LOVINGTON ROAD DISTRICT		CONTRACT NO. 95697		
		ILLINOIS FED. AID PROJECT		