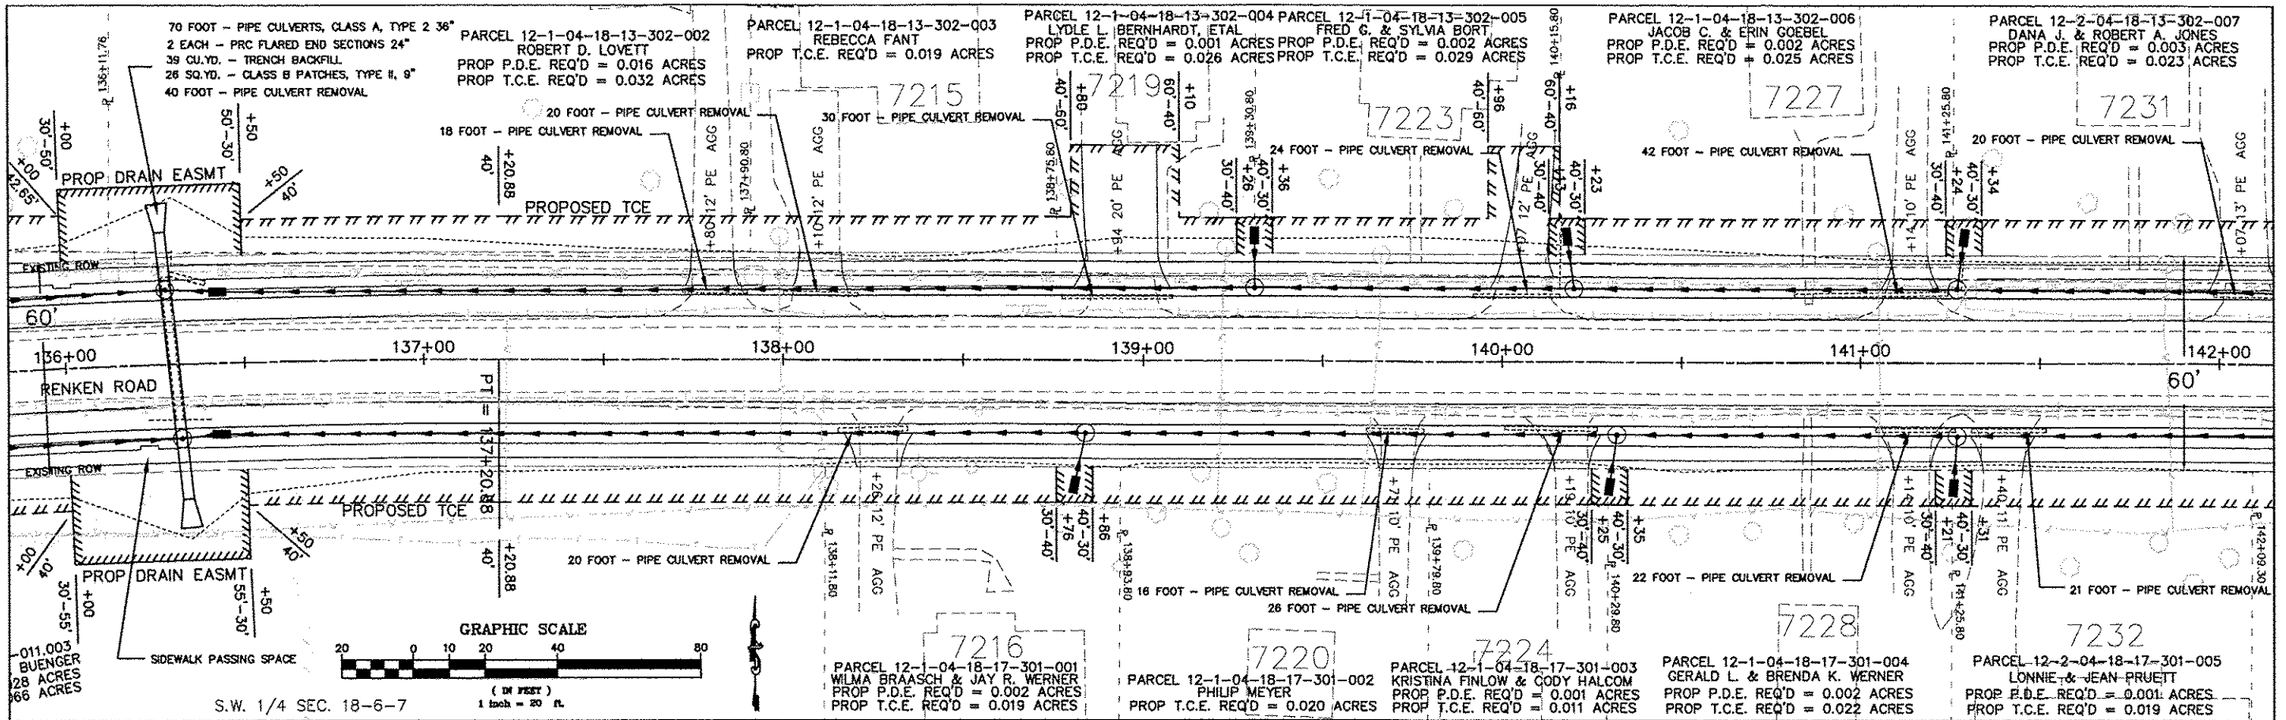

STATE OF ILLINOIS
DEPARTMENT OF TRANSPORTATION

PLAN & PROFILE

SCALE: 1" = 20' | SHEET NO. 11 OF 14 SHEETS | STA 136+00 TO STA 142+00

ROUTE NO	SECTION	COUNTY	TOTAL SHEETS	SHEET NO.
F.A.S. 2738	03-00053-01-WR	MADISON	145	28
		CONTRACT 97509		