CONTRACT NO.60B37

F.A. RTE.	SECTION	COUNTY	TOTAL SHEETS	SHEET NO.
290	2006-013 1	COOK	15	7
STA.	TO STA.			
FED. ROAD DIST. NO.	ILLINOIS	FED. AID PROJECT		

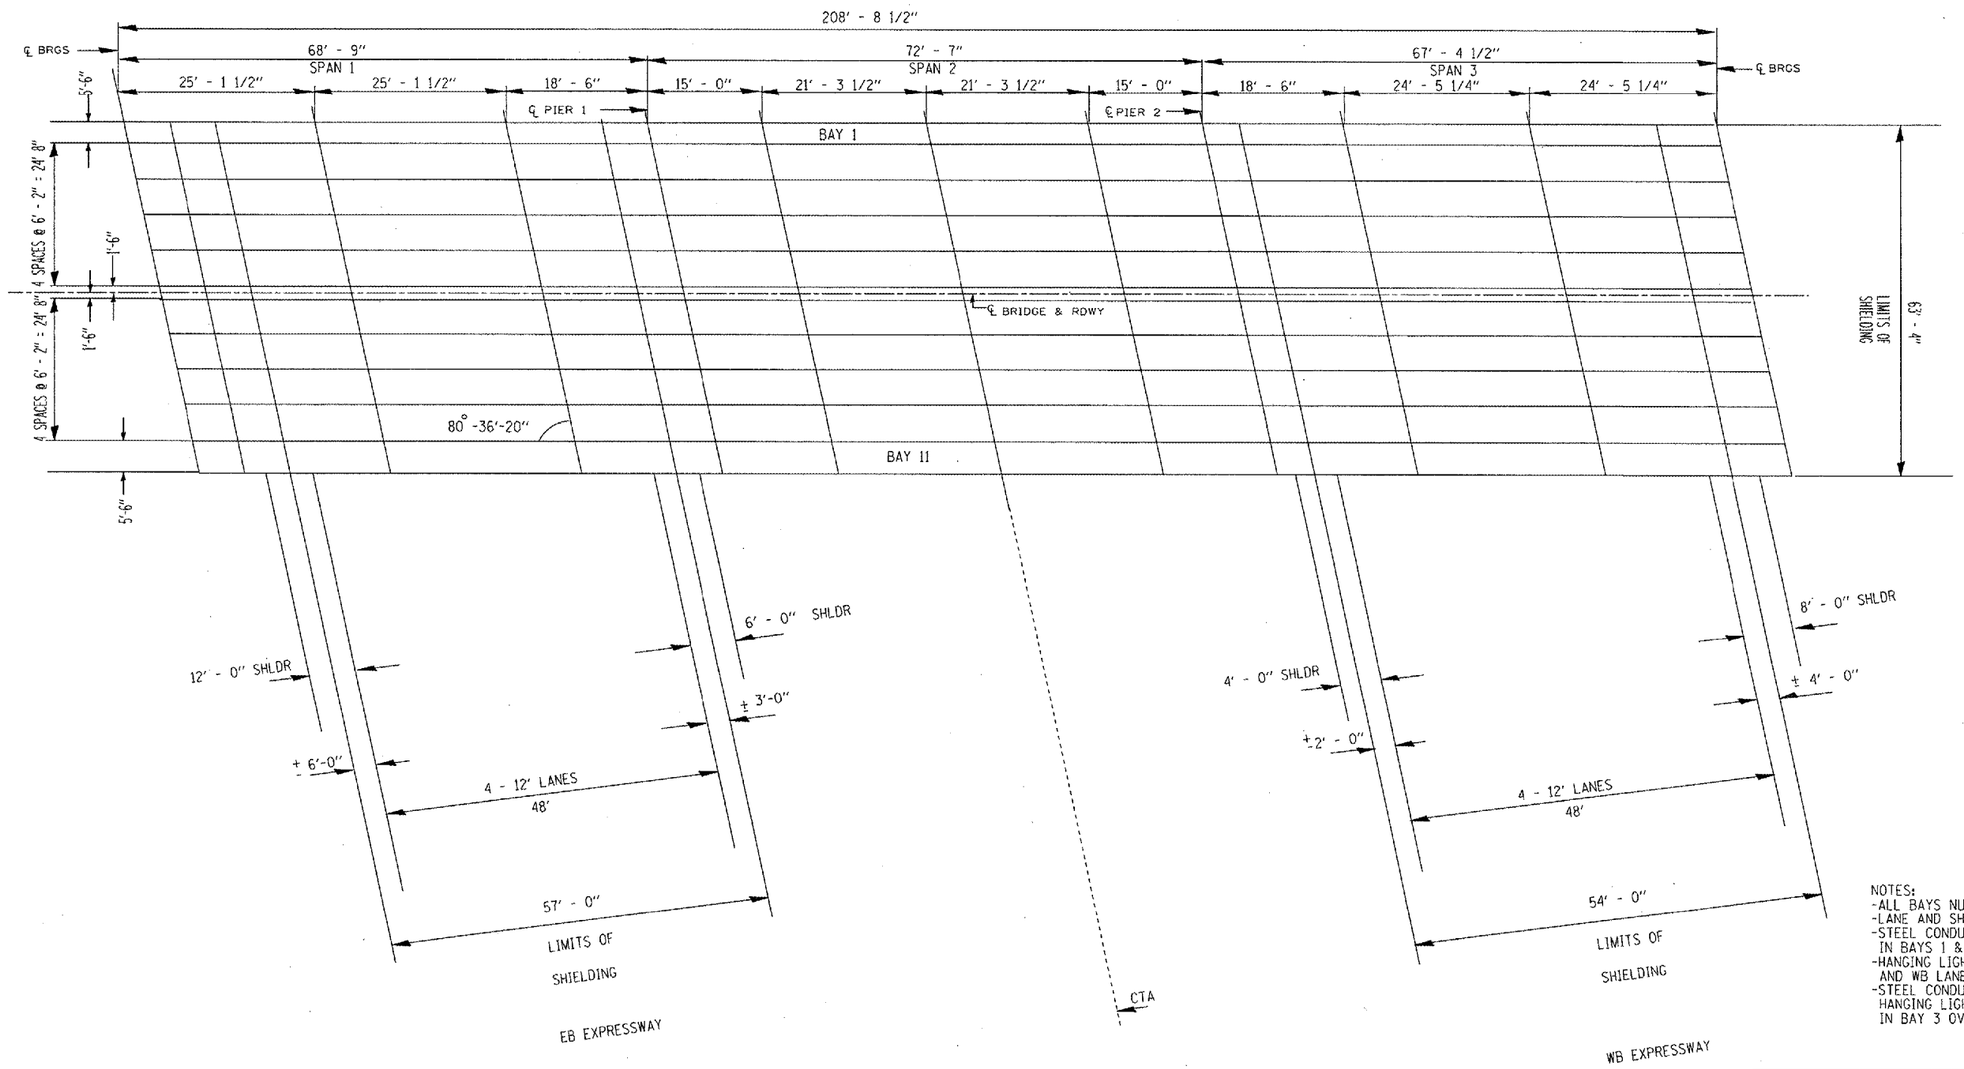

NOTES:
- ALL BAYS NUMBERED WEST TO EAST
- LANE AND SHOULDER WIDTHS ARE ESTIMATES
- STEEL CONDUITS ABOVE DIAPHRAGMS TYPICAL IN BAYS 1 & 11 OVER EB AND WB I-290
- HANGING LIGHTS TYPICAL IN BAYS 3 & 9 OVER EB AND WB LANE 1 AND RIGHT SHOULDER
- STEEL CONDUIT ABOVE DIAPHRAGMS AND ALSO HANGING LIGHTS OVER LANE 1 AND THE RIGHT SHOULDER IN BAY 3 OVER WB I-290

FRAMING PLAN

REVISIONS	
NAME	DATE

ILLINOIS DEPARTMENT OF TRANSPORTATION

STRUCTURE PLAN
SACREMENTO BLVD OVER I-290
LOCATION 2
SN# 016-0754

SCALE: VERT. HORIZ.
DATE
DRAWN BY
CHECKED BY

PLOT DATE = 12/6/2006
FILE NAME = c:\projects\dl32765\dl32765cou.dgn
PLOT SCALE = 62.7005 ' / IN.
USER NAME = MITCHELLMF