CONTRACT NO. 60B73

RTE.	SECTION	COUNTY	TOTAL SHEETS	SHEET NO.
*	2006-027 I	LAKE	31	9
FED. ROAD DIST. NO. 1	ILLINOIS	FED. AID PROJECT		

* PARK ROADS IDNR File No. 2-03-025 B
D91-401-06

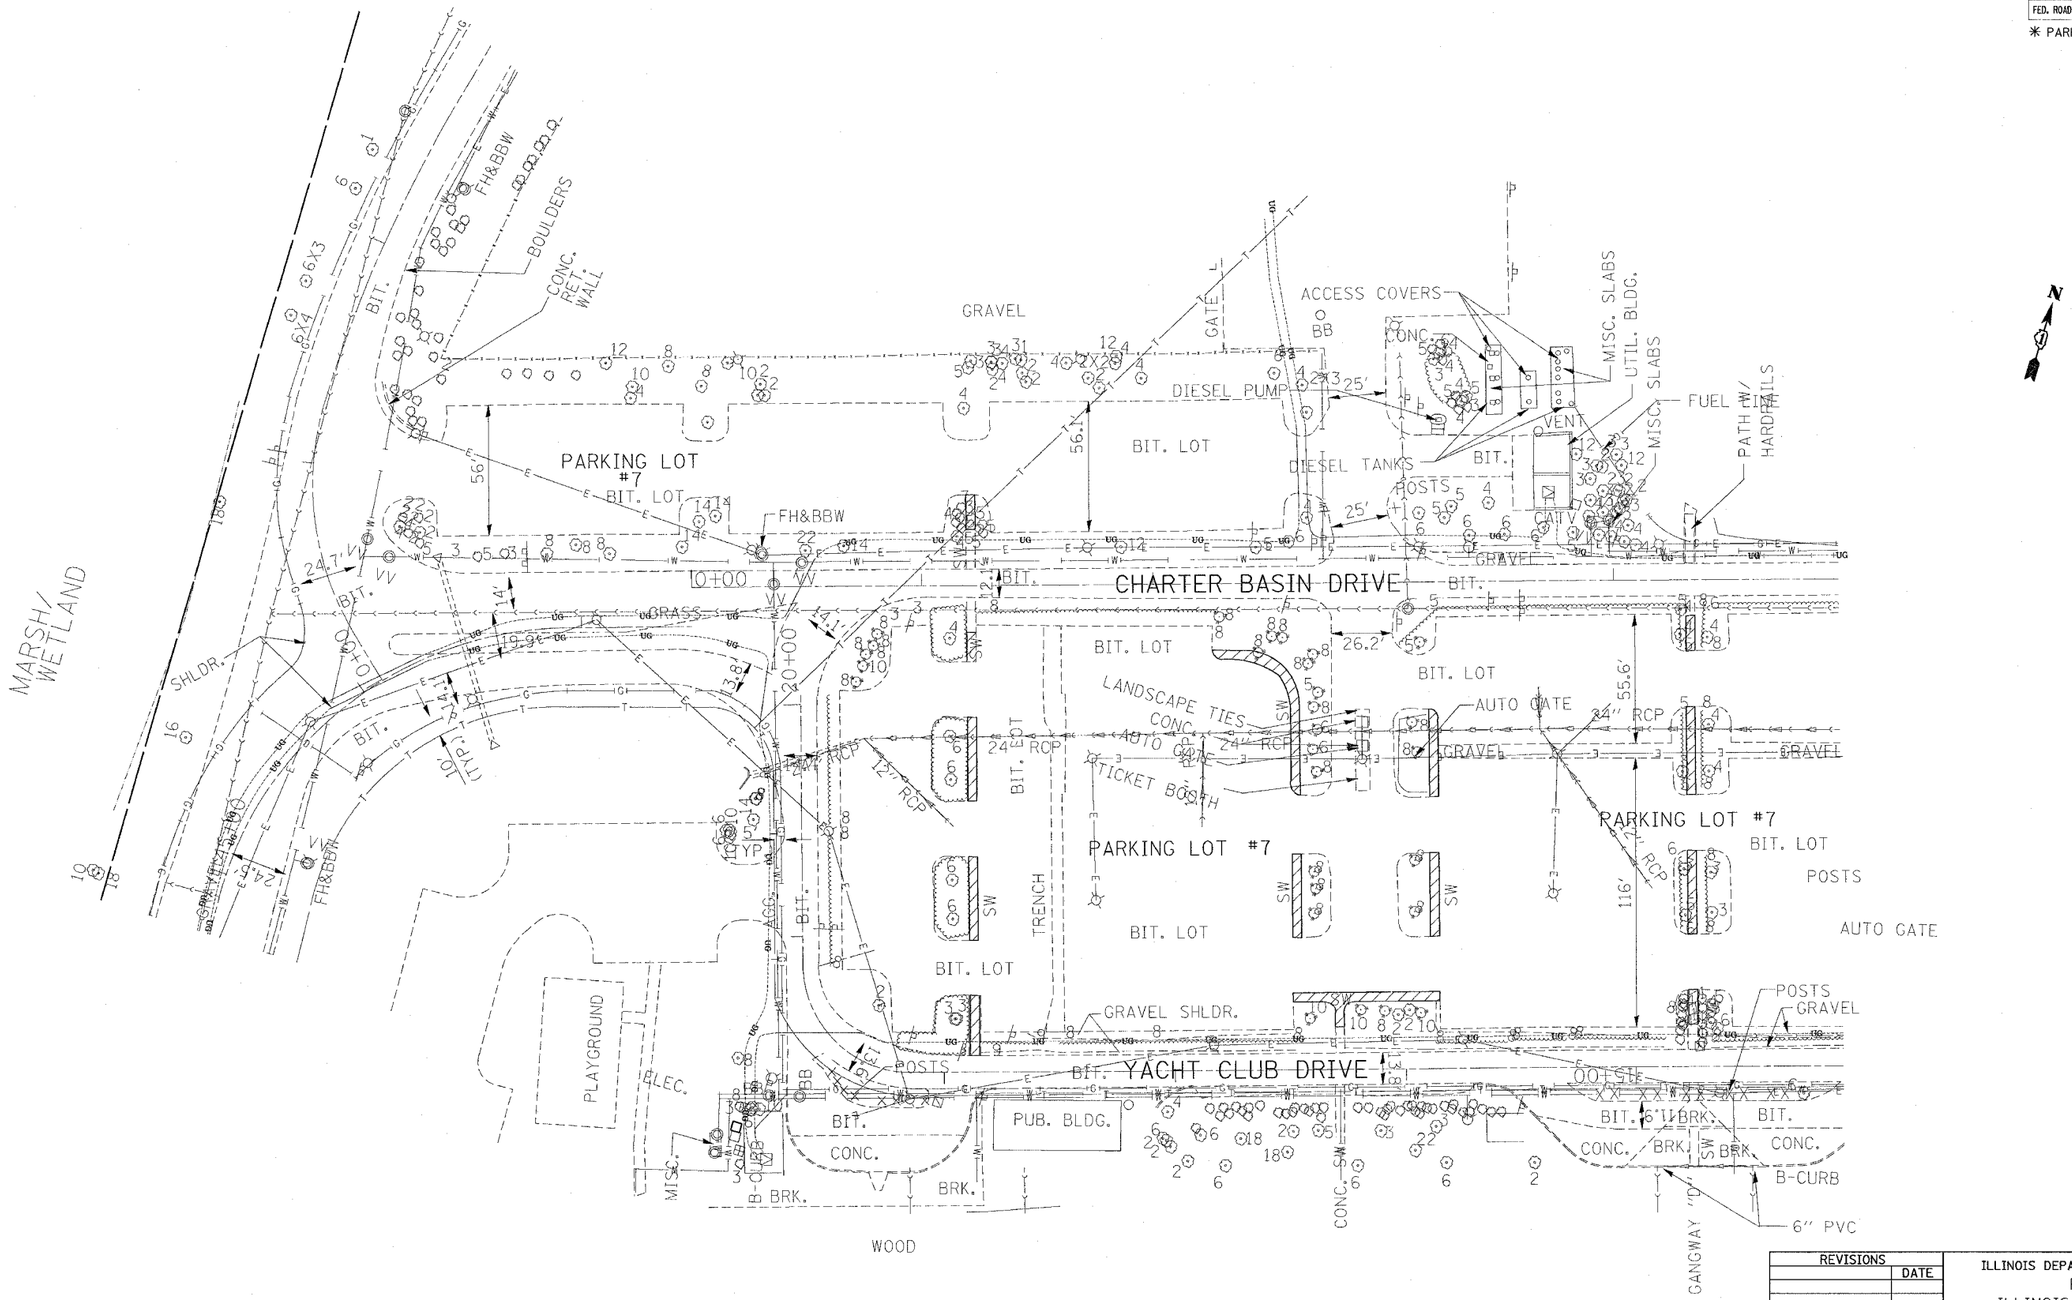

REVISIONS	DATE

ILLINOIS DEPARTMENT OF TRANSPORTATION
PARK ROADS
ILLINOIS BEACH STATE PARK
NORTH POINT MARINA
CHARTER BASIN DRIVE
PARKING LOT 7 NORTH SIDE
EXISTING PLAN & UTILITIES

SCALE:
DATE
DRAWN BY: CDT
CHECKED BY

PLOT DATE 11/3/2006
FILE NAME c:\proj\pots\xp\34402\dwg\gnu32
PLOT SCALE 50.0000 ' / IN.
REFERENCE REF

T:\proj\pots\p\34402\design.mfl 11/3/2006 2:22:31 PM User-bruzan