CONTRACT NO. 60B74

| F.A. RTE. | SECTION | COUNTY | TOTAL SHEETS | SHEET NO. |
|---|---|---|---|---|
| VAR | 2006-028-DM | VARIOUS | 35 | 12 |
| STA. | TO STA. | | | |
| FED. ROAD DIST. NO. | ILLINOIS | FED. AID PROJECT | | |

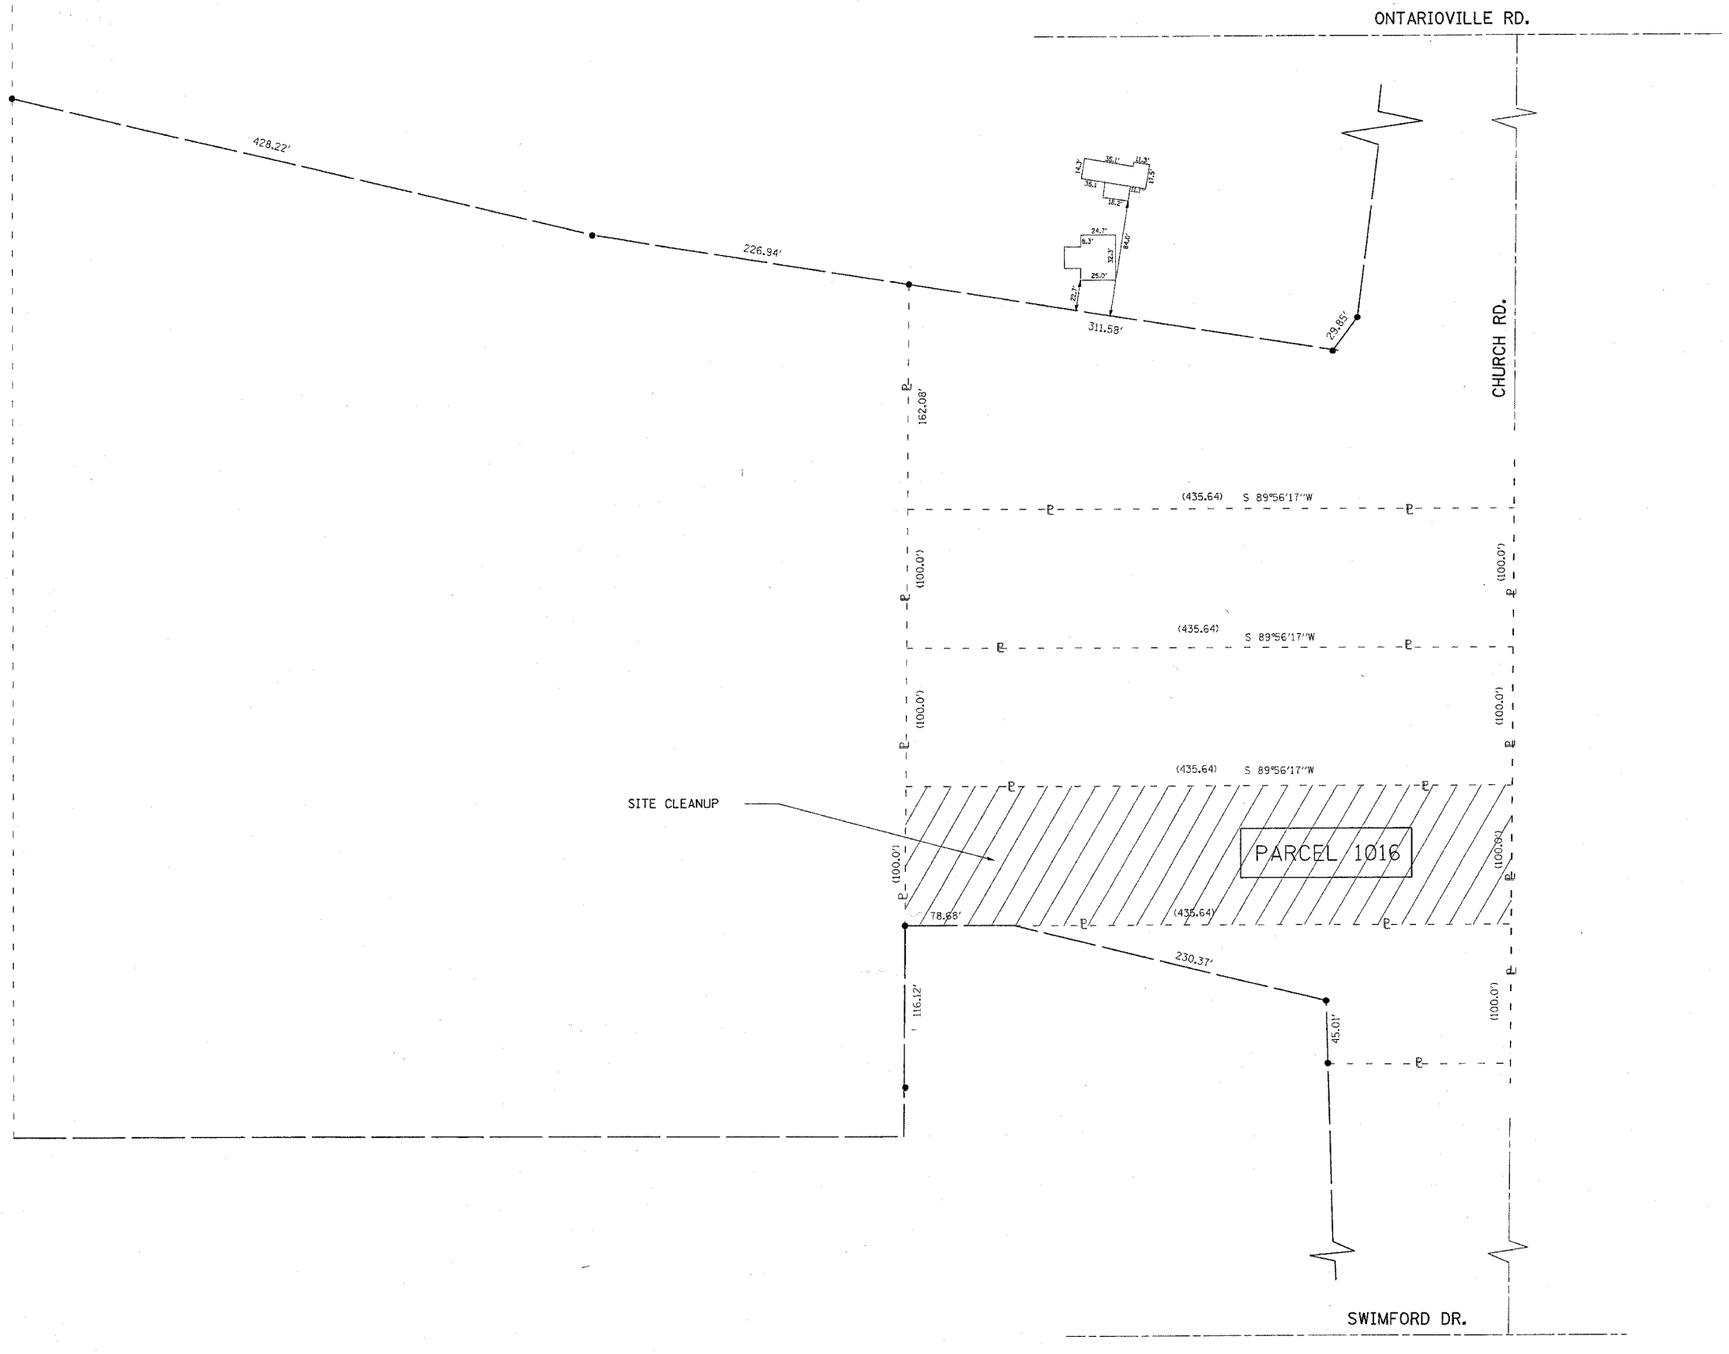


- IRON PIPE OR ROD FOUND
- PLATTED LOT LINE
- CENTER LINE
- PROPERTY DEED LINE
- EXIST. R.O.W.
- PROP. R.O.W.
- BUILDING LINE

SITE CLEANUP

NOTE:
TO VERIFY EXACT LOCATION OF
THE SITE TO BE CLEANED UP
CALL MIKE CULLIAN IDOT
(847) 705-4280

| REVISIONS NAME | DATE |
|---|---|
| | |

ILLINOIS DEPARTMENT OF TRANSPORTATION

7N422 COUNTY FARM RD.
SITE CLEANUP
(LOCATION #7)

SCALE: VERT.
HORIZ.
DATE 11/3/2006

DRAWN BY
CHECKED BY

PLOT DATE = 11/3/2006
FILE NAME = c:\projects\d142385\design_sa.dgn
PLOT SCALE = 50.0000 '/ IN.
USER NAME = aburush