CONTRACT NO. 62745

F.A. RTE.	SECTION	COUNTY	TOTAL SHEETS	SHEET NO.
*	2004-025-RS	LAKE	116	44
STA.	TO STA.			
FED. ROAD DIST. NO.	ILLINOIS	FED. AID PROJECT		

* PARK ROADS

IDNR FILE NO. 2-03-025A

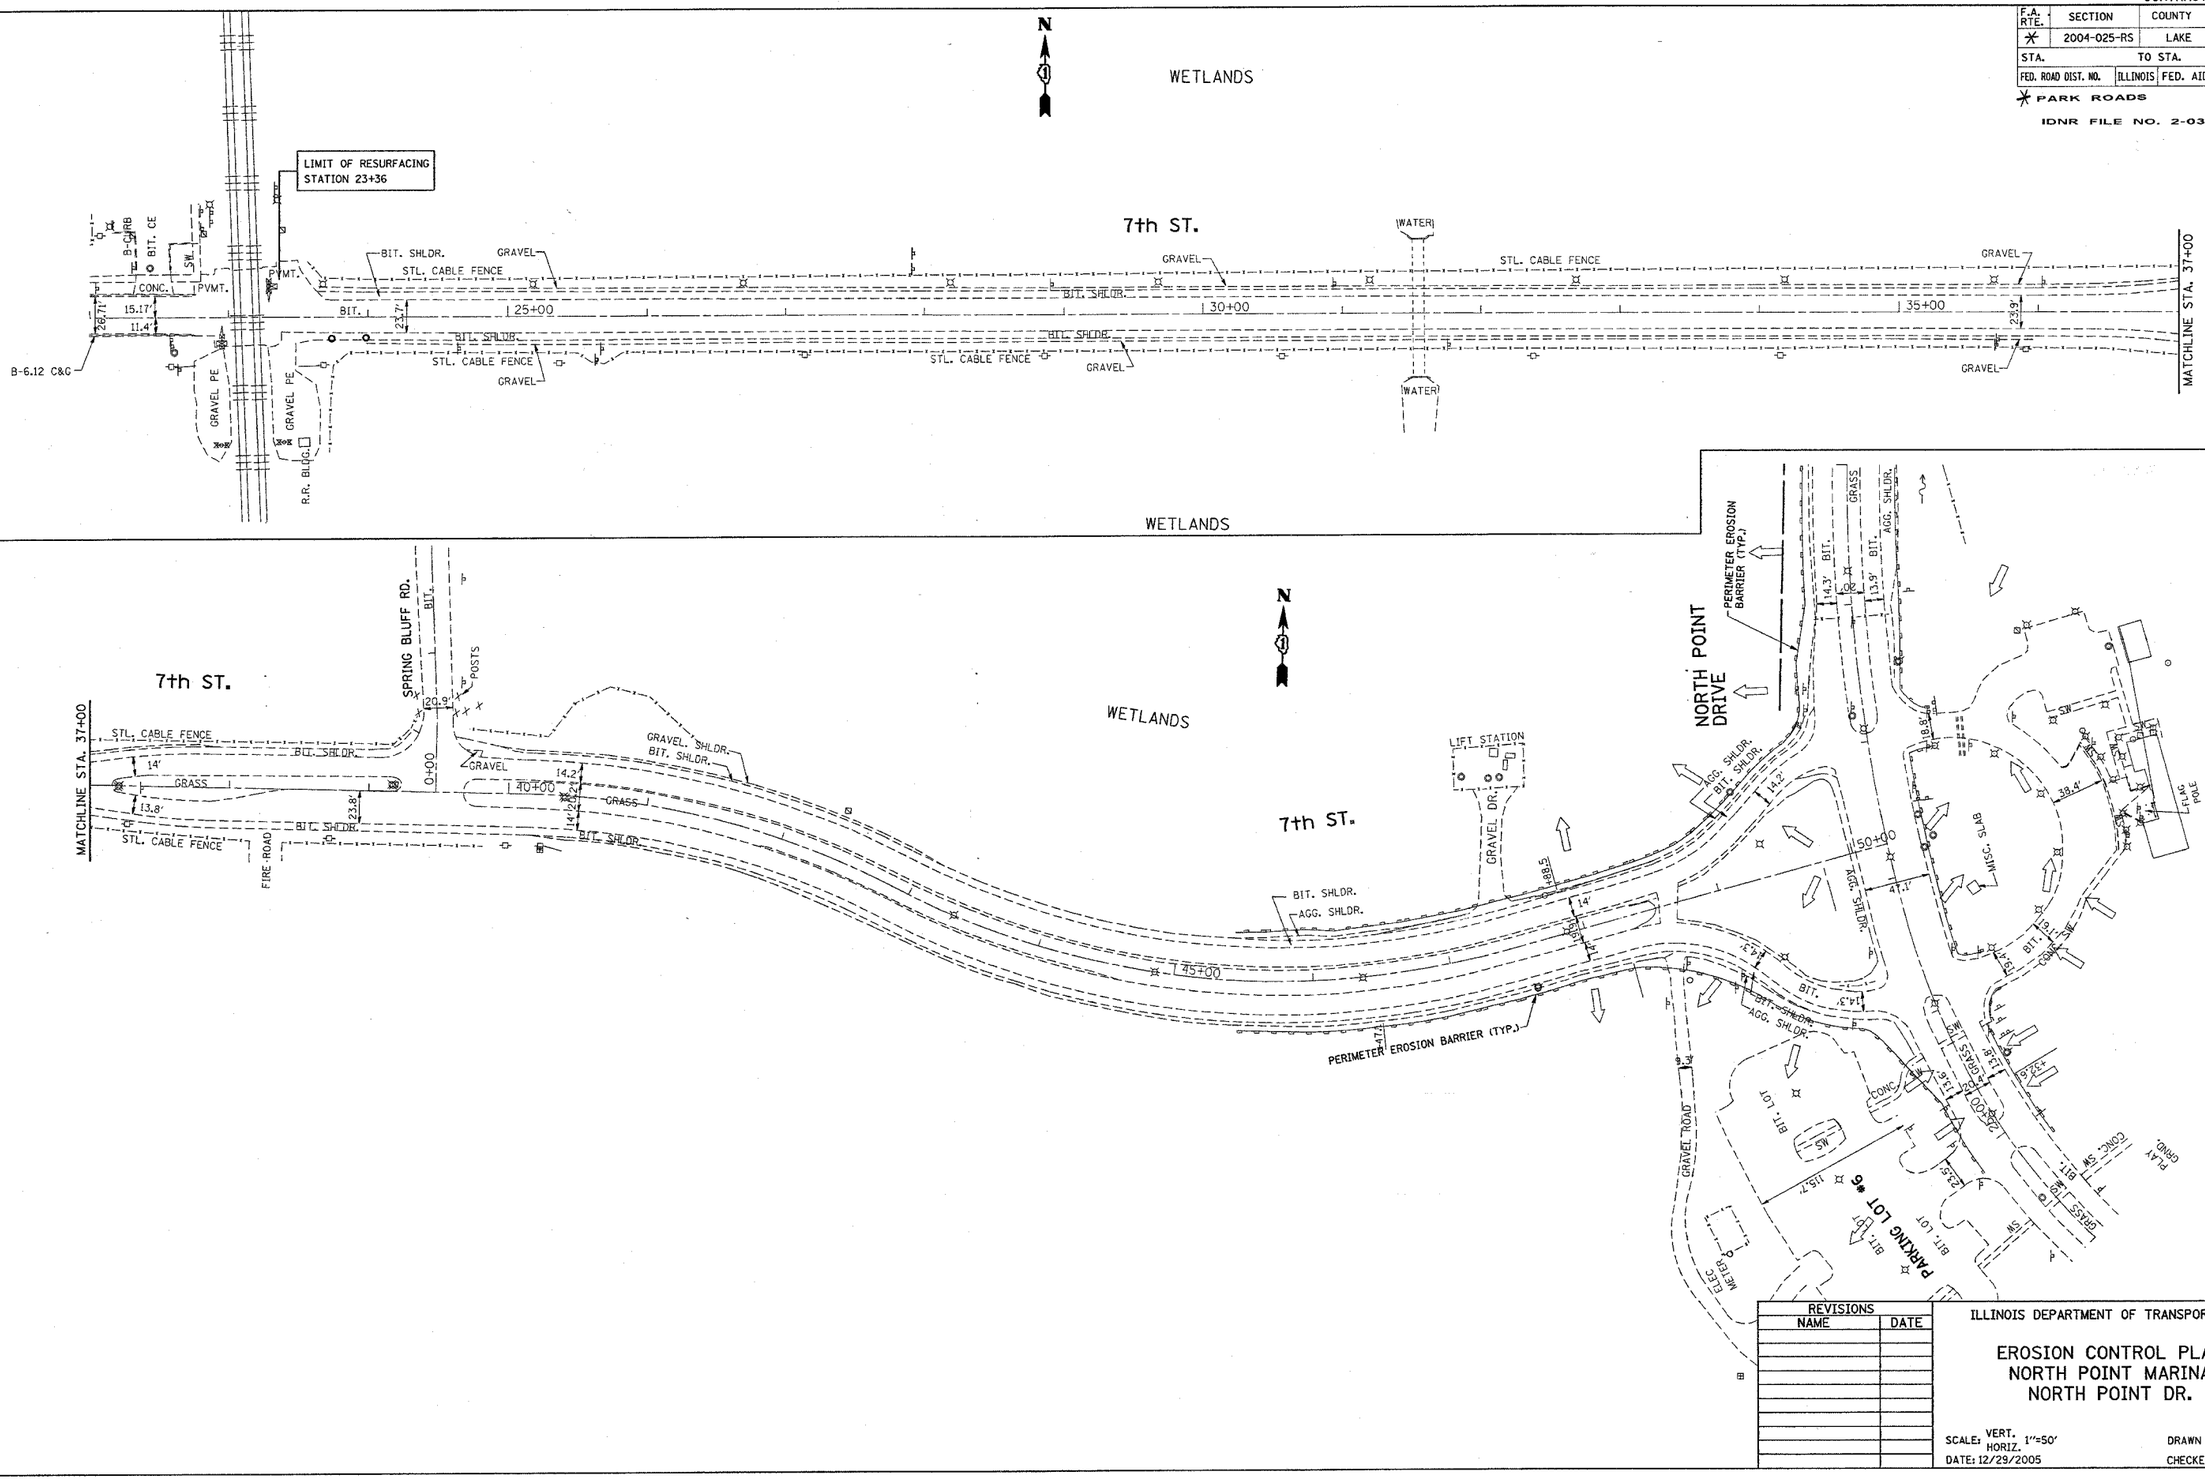

REVISIONS	
NAME	DATE

ILLINOIS DEPARTMENT OF TRANSPORTATION

EROSION CONTROL PLAN
NORTH POINT MARINA
NORTH POINT DR.

SCALE: VERT. 1"=50' HORIZ.
DATE: 12/29/2005

DRAWN BY
CHECKED BY

PLOT DATE = 12/29/2005
FILE NAME = a:\projects\p134402\sh_erosion.dgn
PLOT SCALE = 50.00000 ' / IN.
USER NAME = geglionobt