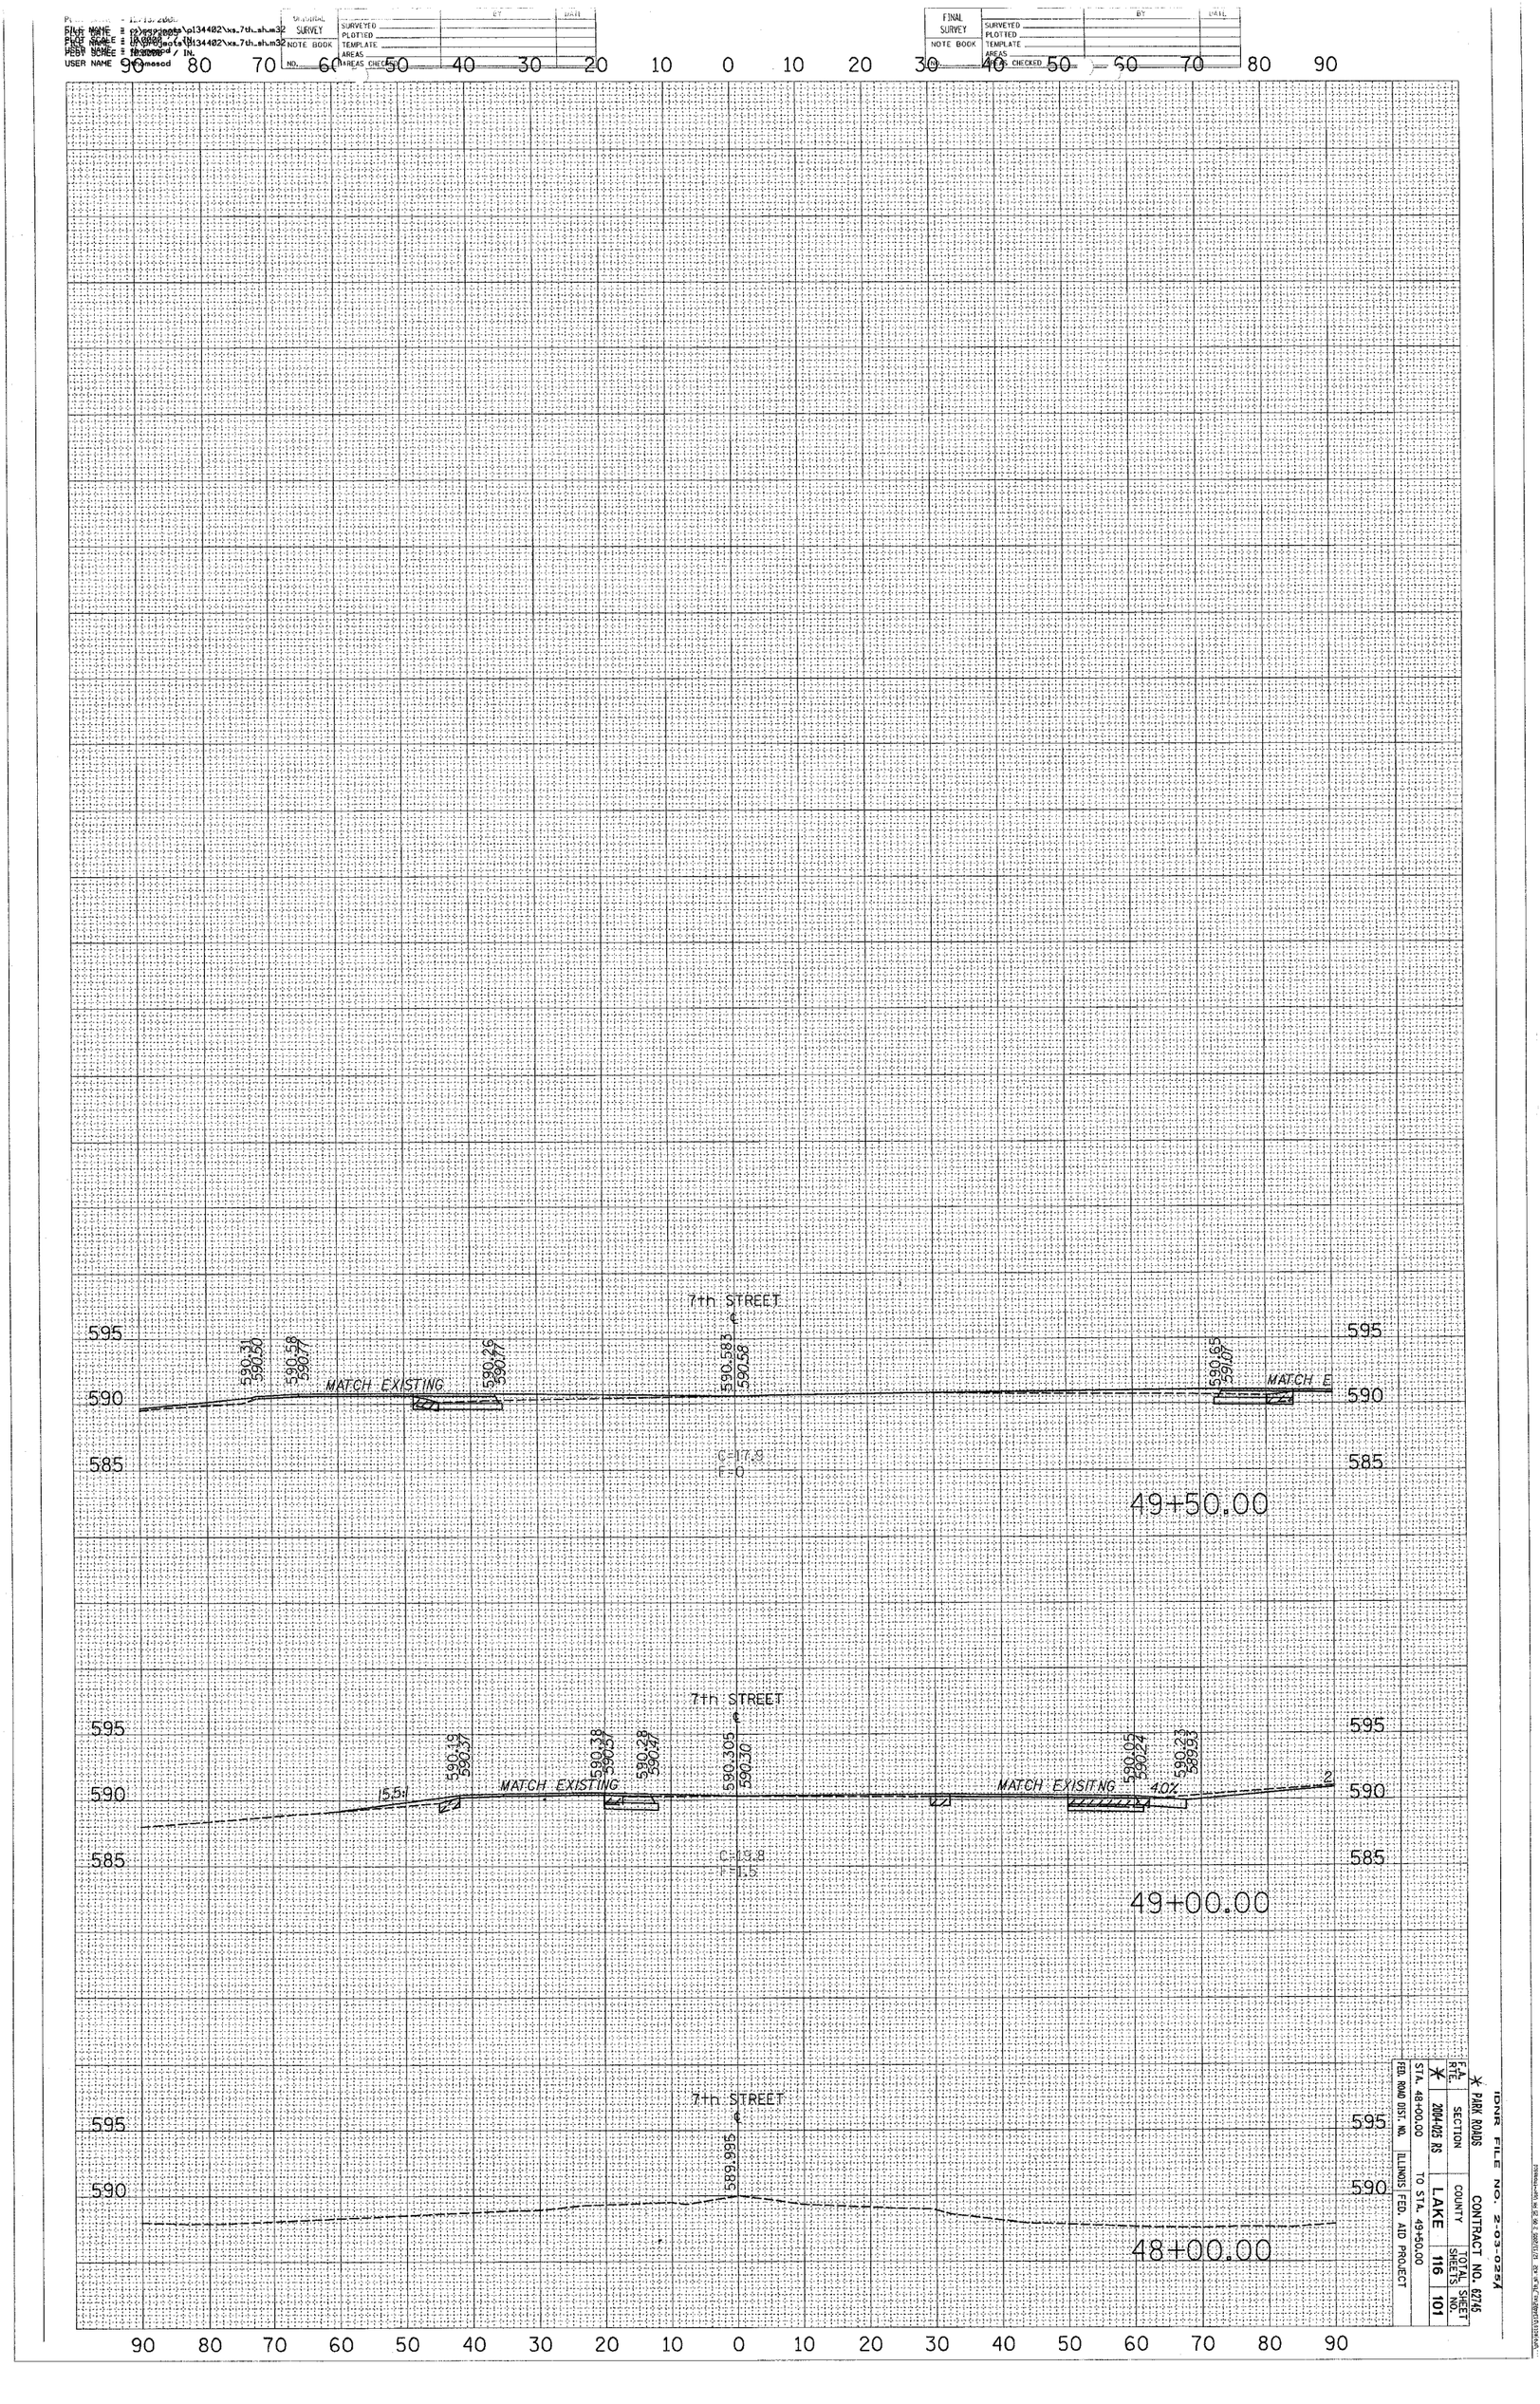

IDNR FILE NO. 2-03-025A

F.A. RTE.	SECTION	COUNTY	TOTAL SHEETS	SHEET NO.
*	PARK ROADS	CONTRACT NO. 62745		
*	2004-025 RS	LAKE	116	101

STA. 48+00.00 TO STA. 49+50.00

FED. ROAD DIST. NO. ILLINOIS FED. AID PROJECT