IDNR FILE NO. 2-03-025A

* PARK ROADS		CONTRACT NO. 62745		
F.A. RTE.	SECTION	COUNTY	TOTAL SHEETS	SHEET NO.
*	2004-025 RS	LAKE	116	104
STA. 24+00.00		TO STA. 26+00.00		
FED. ROAD DIST. NO.	ILLINOIS	FED. AID PROJECT		

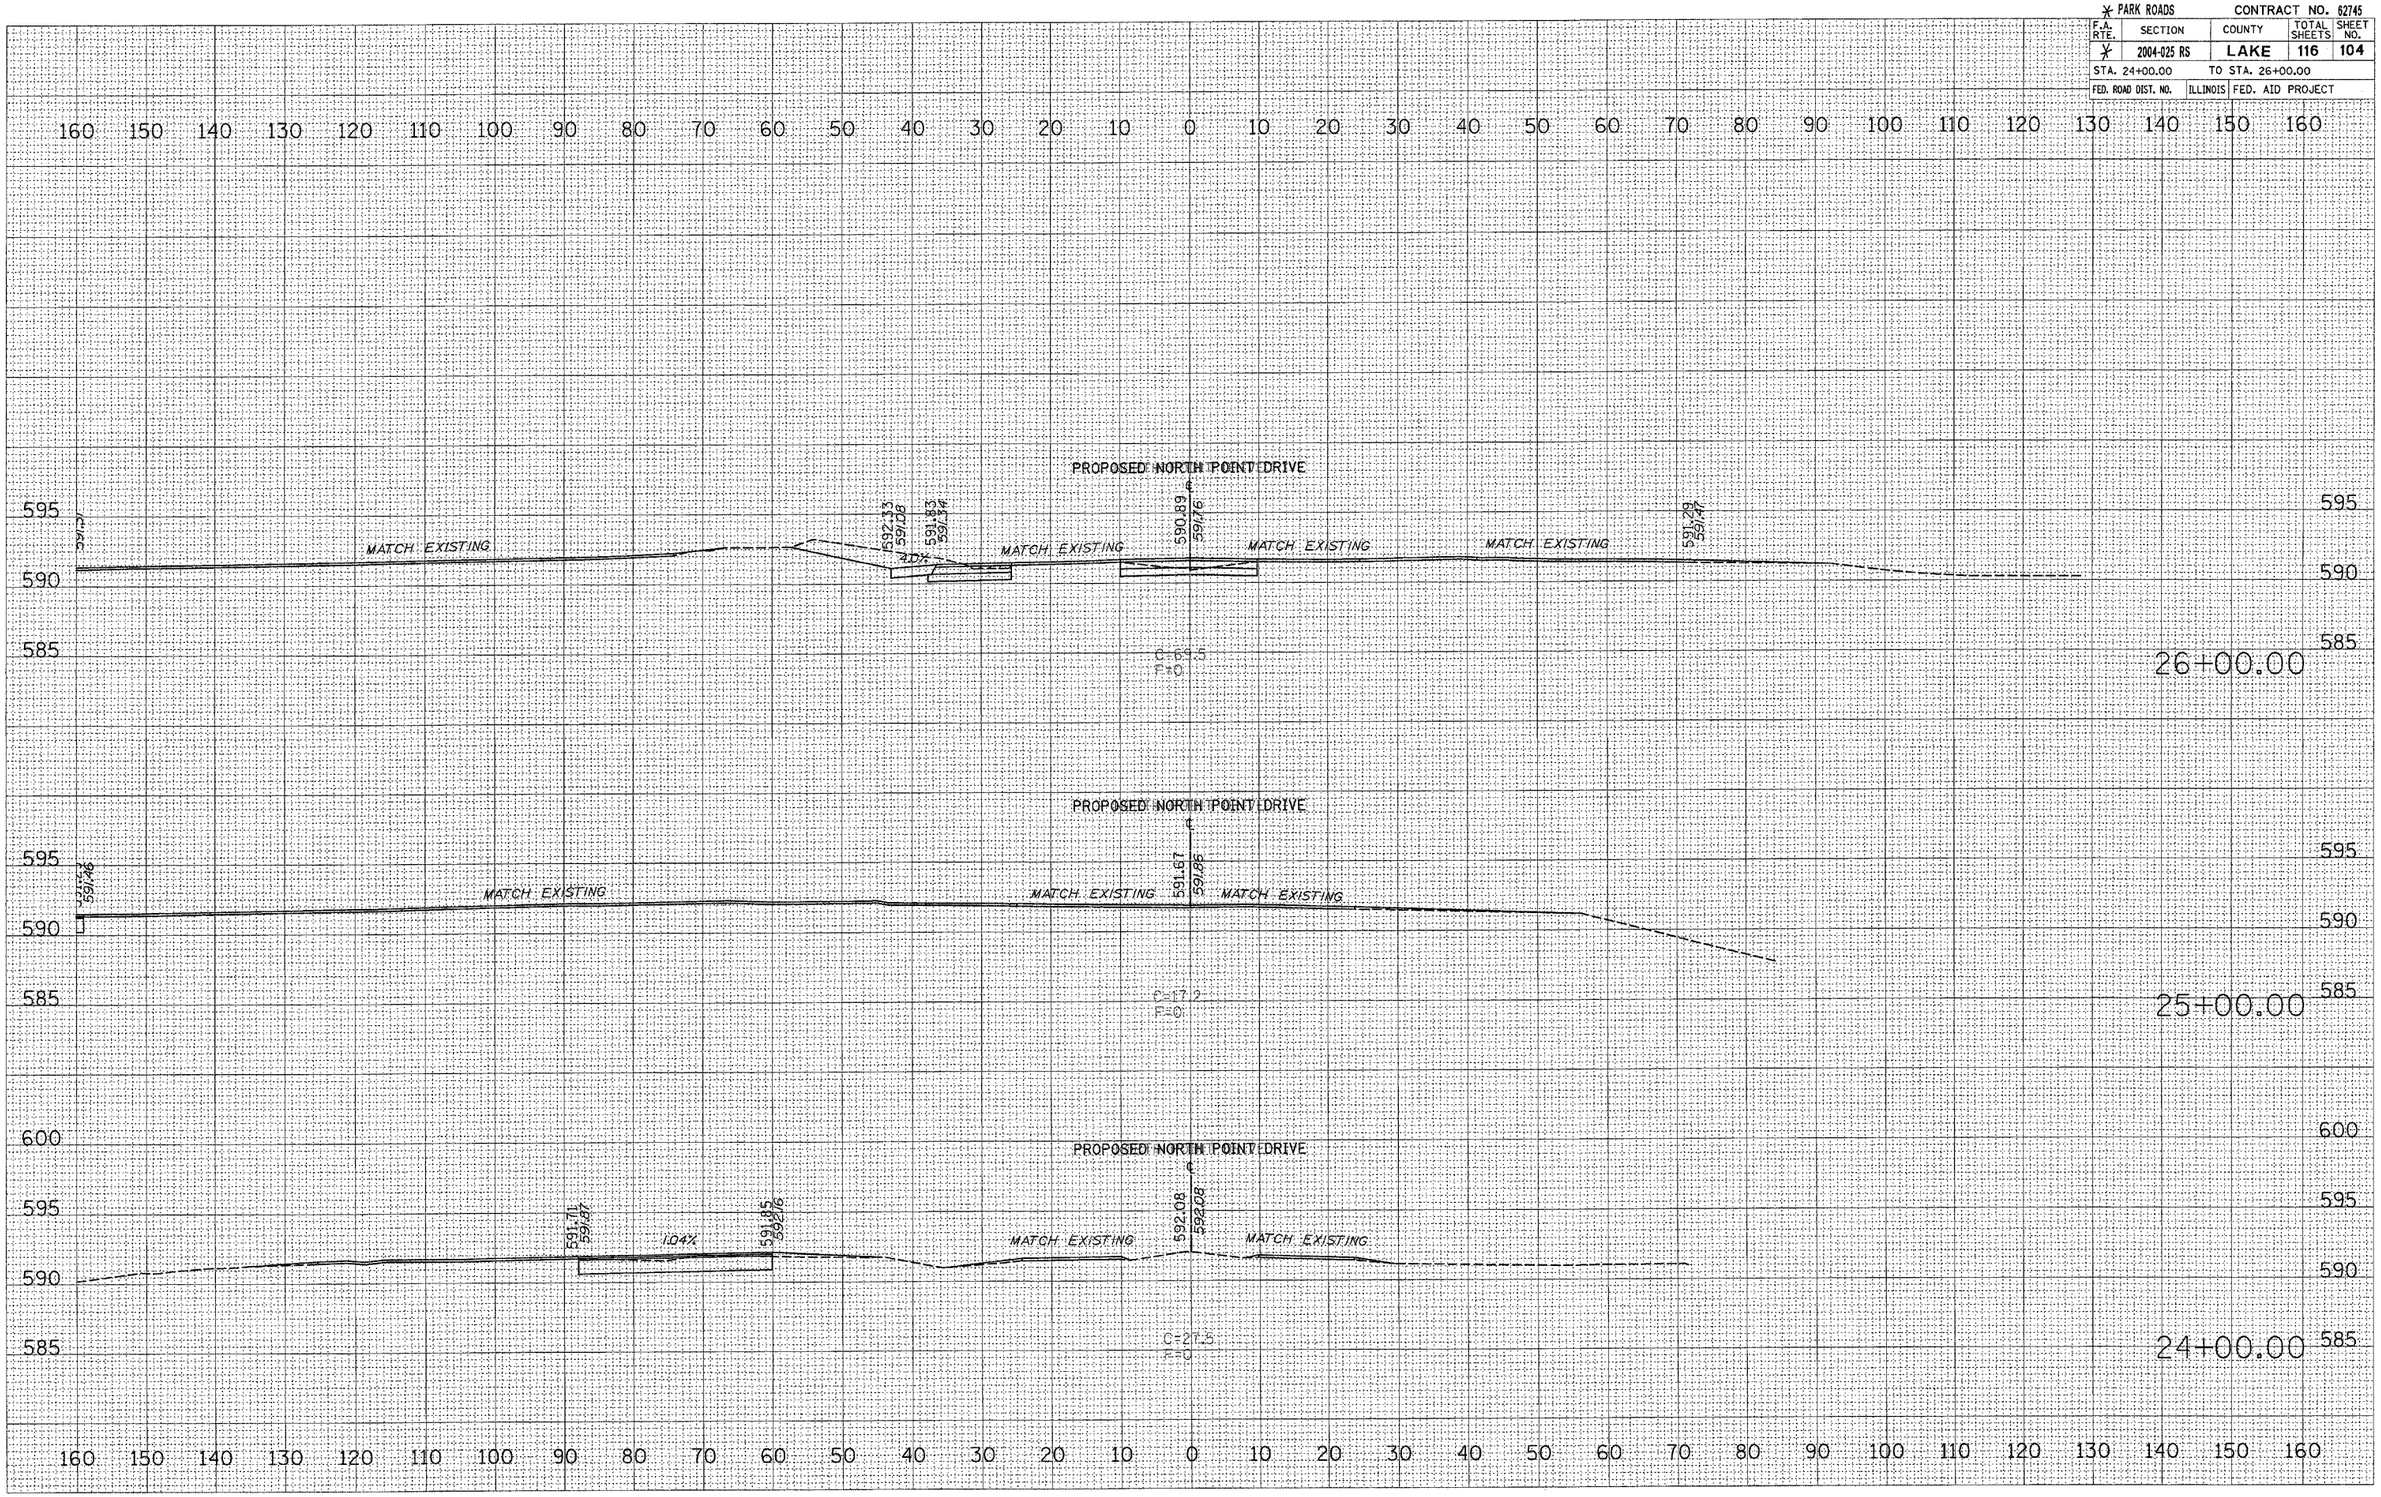

FINAL SURVEY | NOTE BOOK | NO. | SURVEYED | PLOTTED | TEMPLATE | AREAS | AREAS CHECKED | BY | DATE

ORIGINAL SURVEY | NOTE BOOK | NO. | SURVEYED | PLOTTED | TEMPLATE | AREAS | AREA | BY | DATE

PLOT DATE = 12/13/2005
FILE NAME = a:\projects\pl34402\xs_pnorthpt.dgn
PLOT SCALE = 10.000 ' / IN.
USER NAME = thomasod