CONTRACT NO. 62883

F.A.P. RTE.	SECTION	COUNTY	TOTAL SHEETS	SHEET NO.
342	(G & 12) 1-N-1	LAKE	70	26
STA. 10+00	TO STA. 22+00			
FED. ROAD DIST. NO.	ILLINOIS	FED. AID PROJECT		

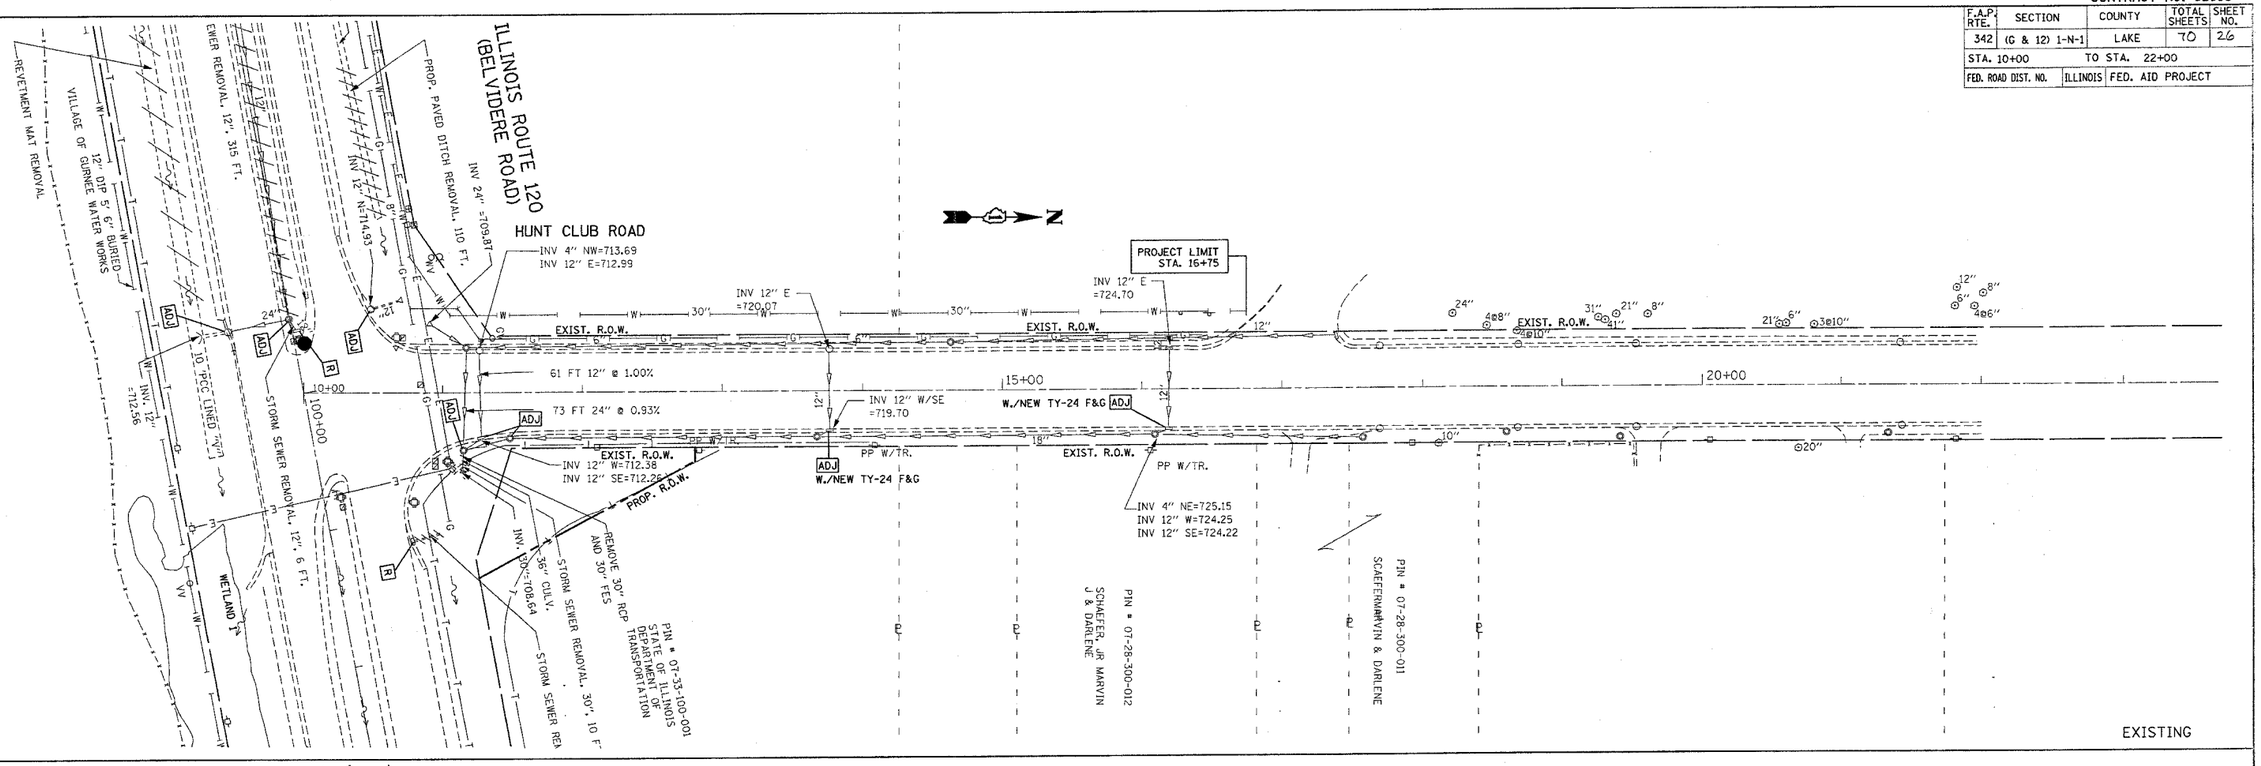

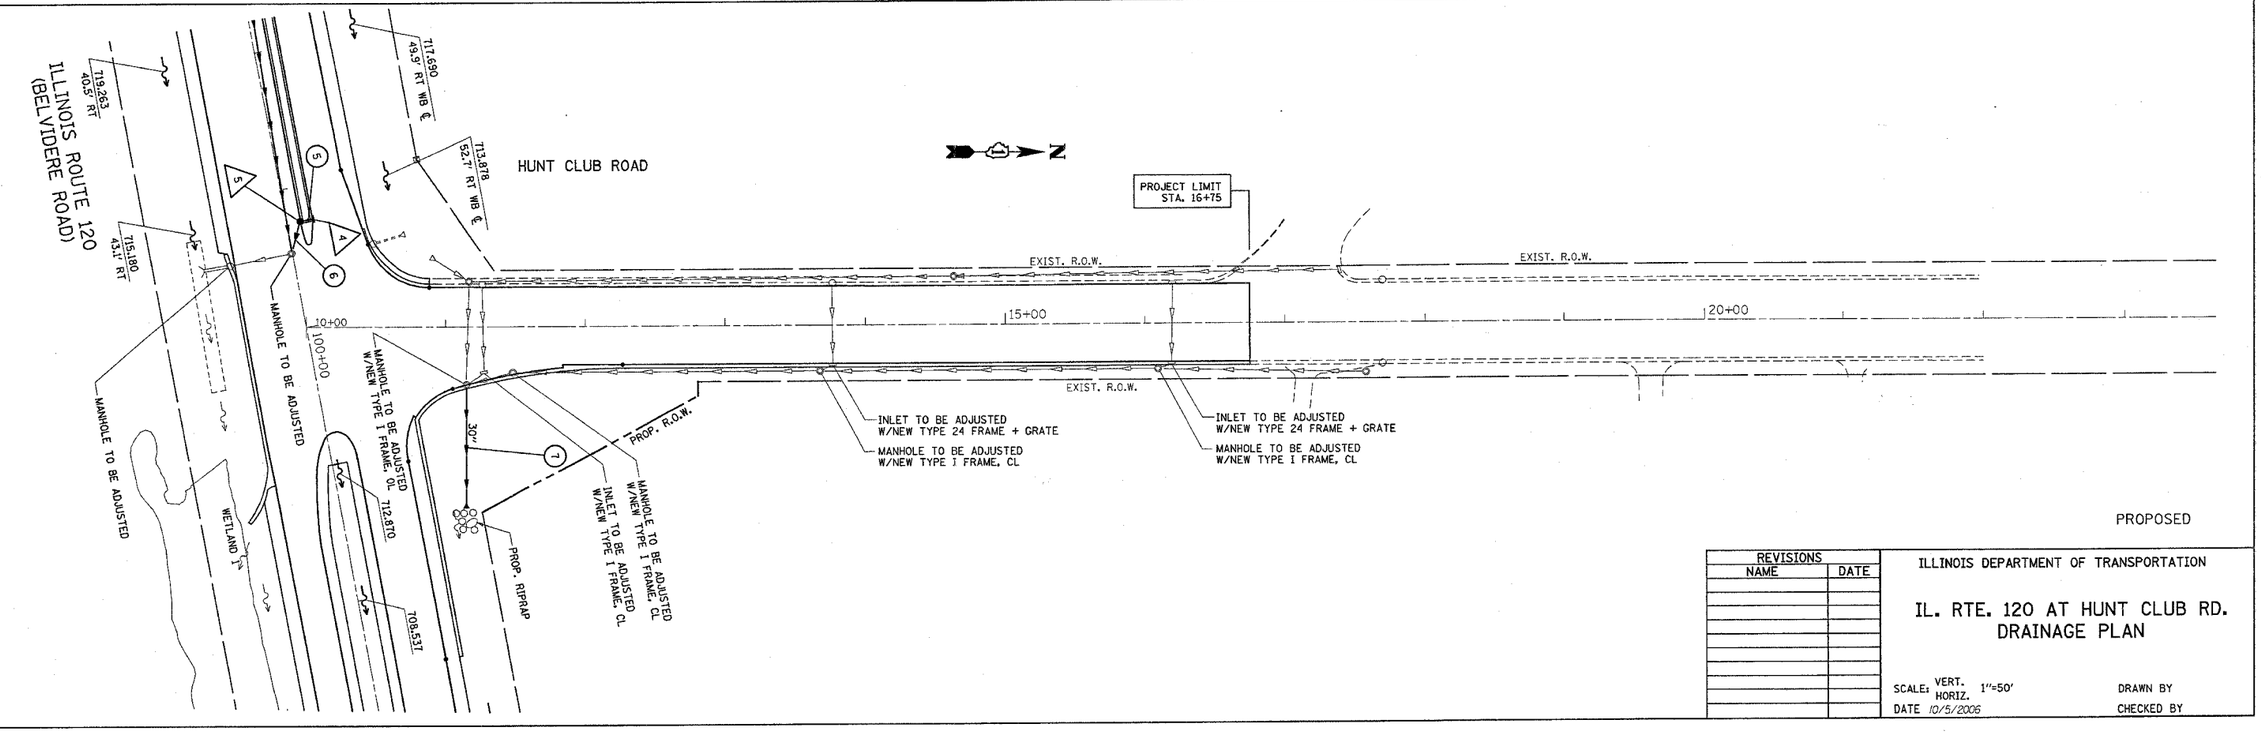

REVISIONS NAME	DATE

ILLINOIS DEPARTMENT OF TRANSPORTATION

IL. RTE. 120 AT HUNT CLUB RD.
DRAINAGE PLAN

SCALE: VERT. 1"=50'
HORIZ.
DATE 10/5/2006

DRAWN BY
CHECKED BY

PLOT DATE = 10/5/2006
FILE NAME = c:\projects\d0803xh_draft.dgn
PLOT SCALE = 50.0000 ' / IN.
USER NAME = gwh