ROUTE NO.	SECTION	COUNTY	TOTAL SHEETS	PROJECT NO
201	(G&R)-1	LAKE	88	2

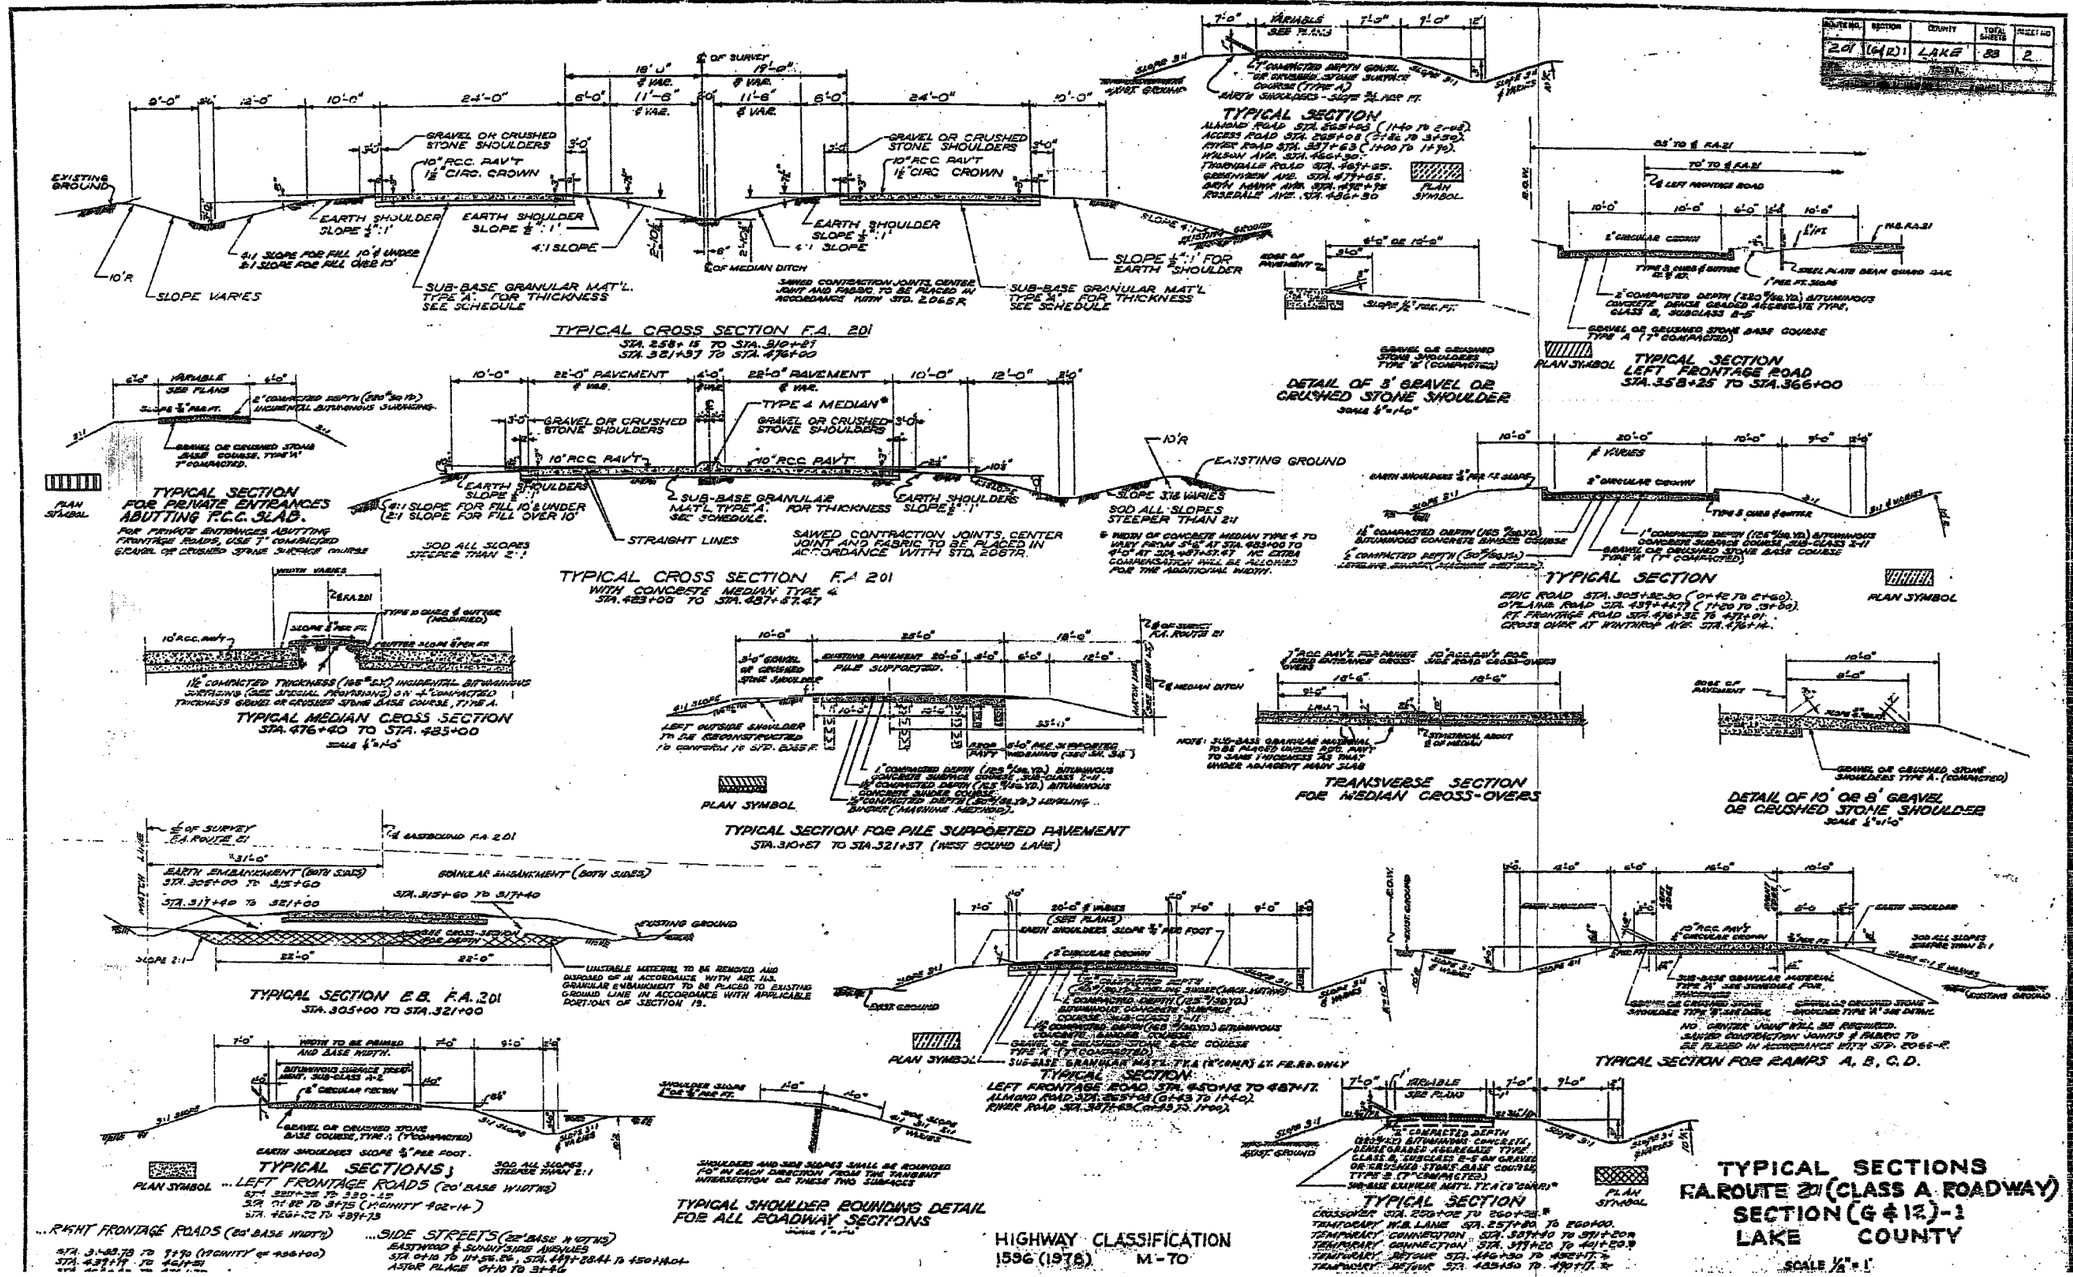

FOR INFORMATION ONLY