CONTRACT NO. 62883

F.A.P RTE.	SECTION	COUNTY	TOTAL SHEETS	SHEET NO.
342	(G & 12)1-N-1	LAKE	70	65
STA. 101+00.00	TO STA. 103+00.00			
FED. ROAD DIST. NO.	ILLINOIS	FED. AID PROJECT		

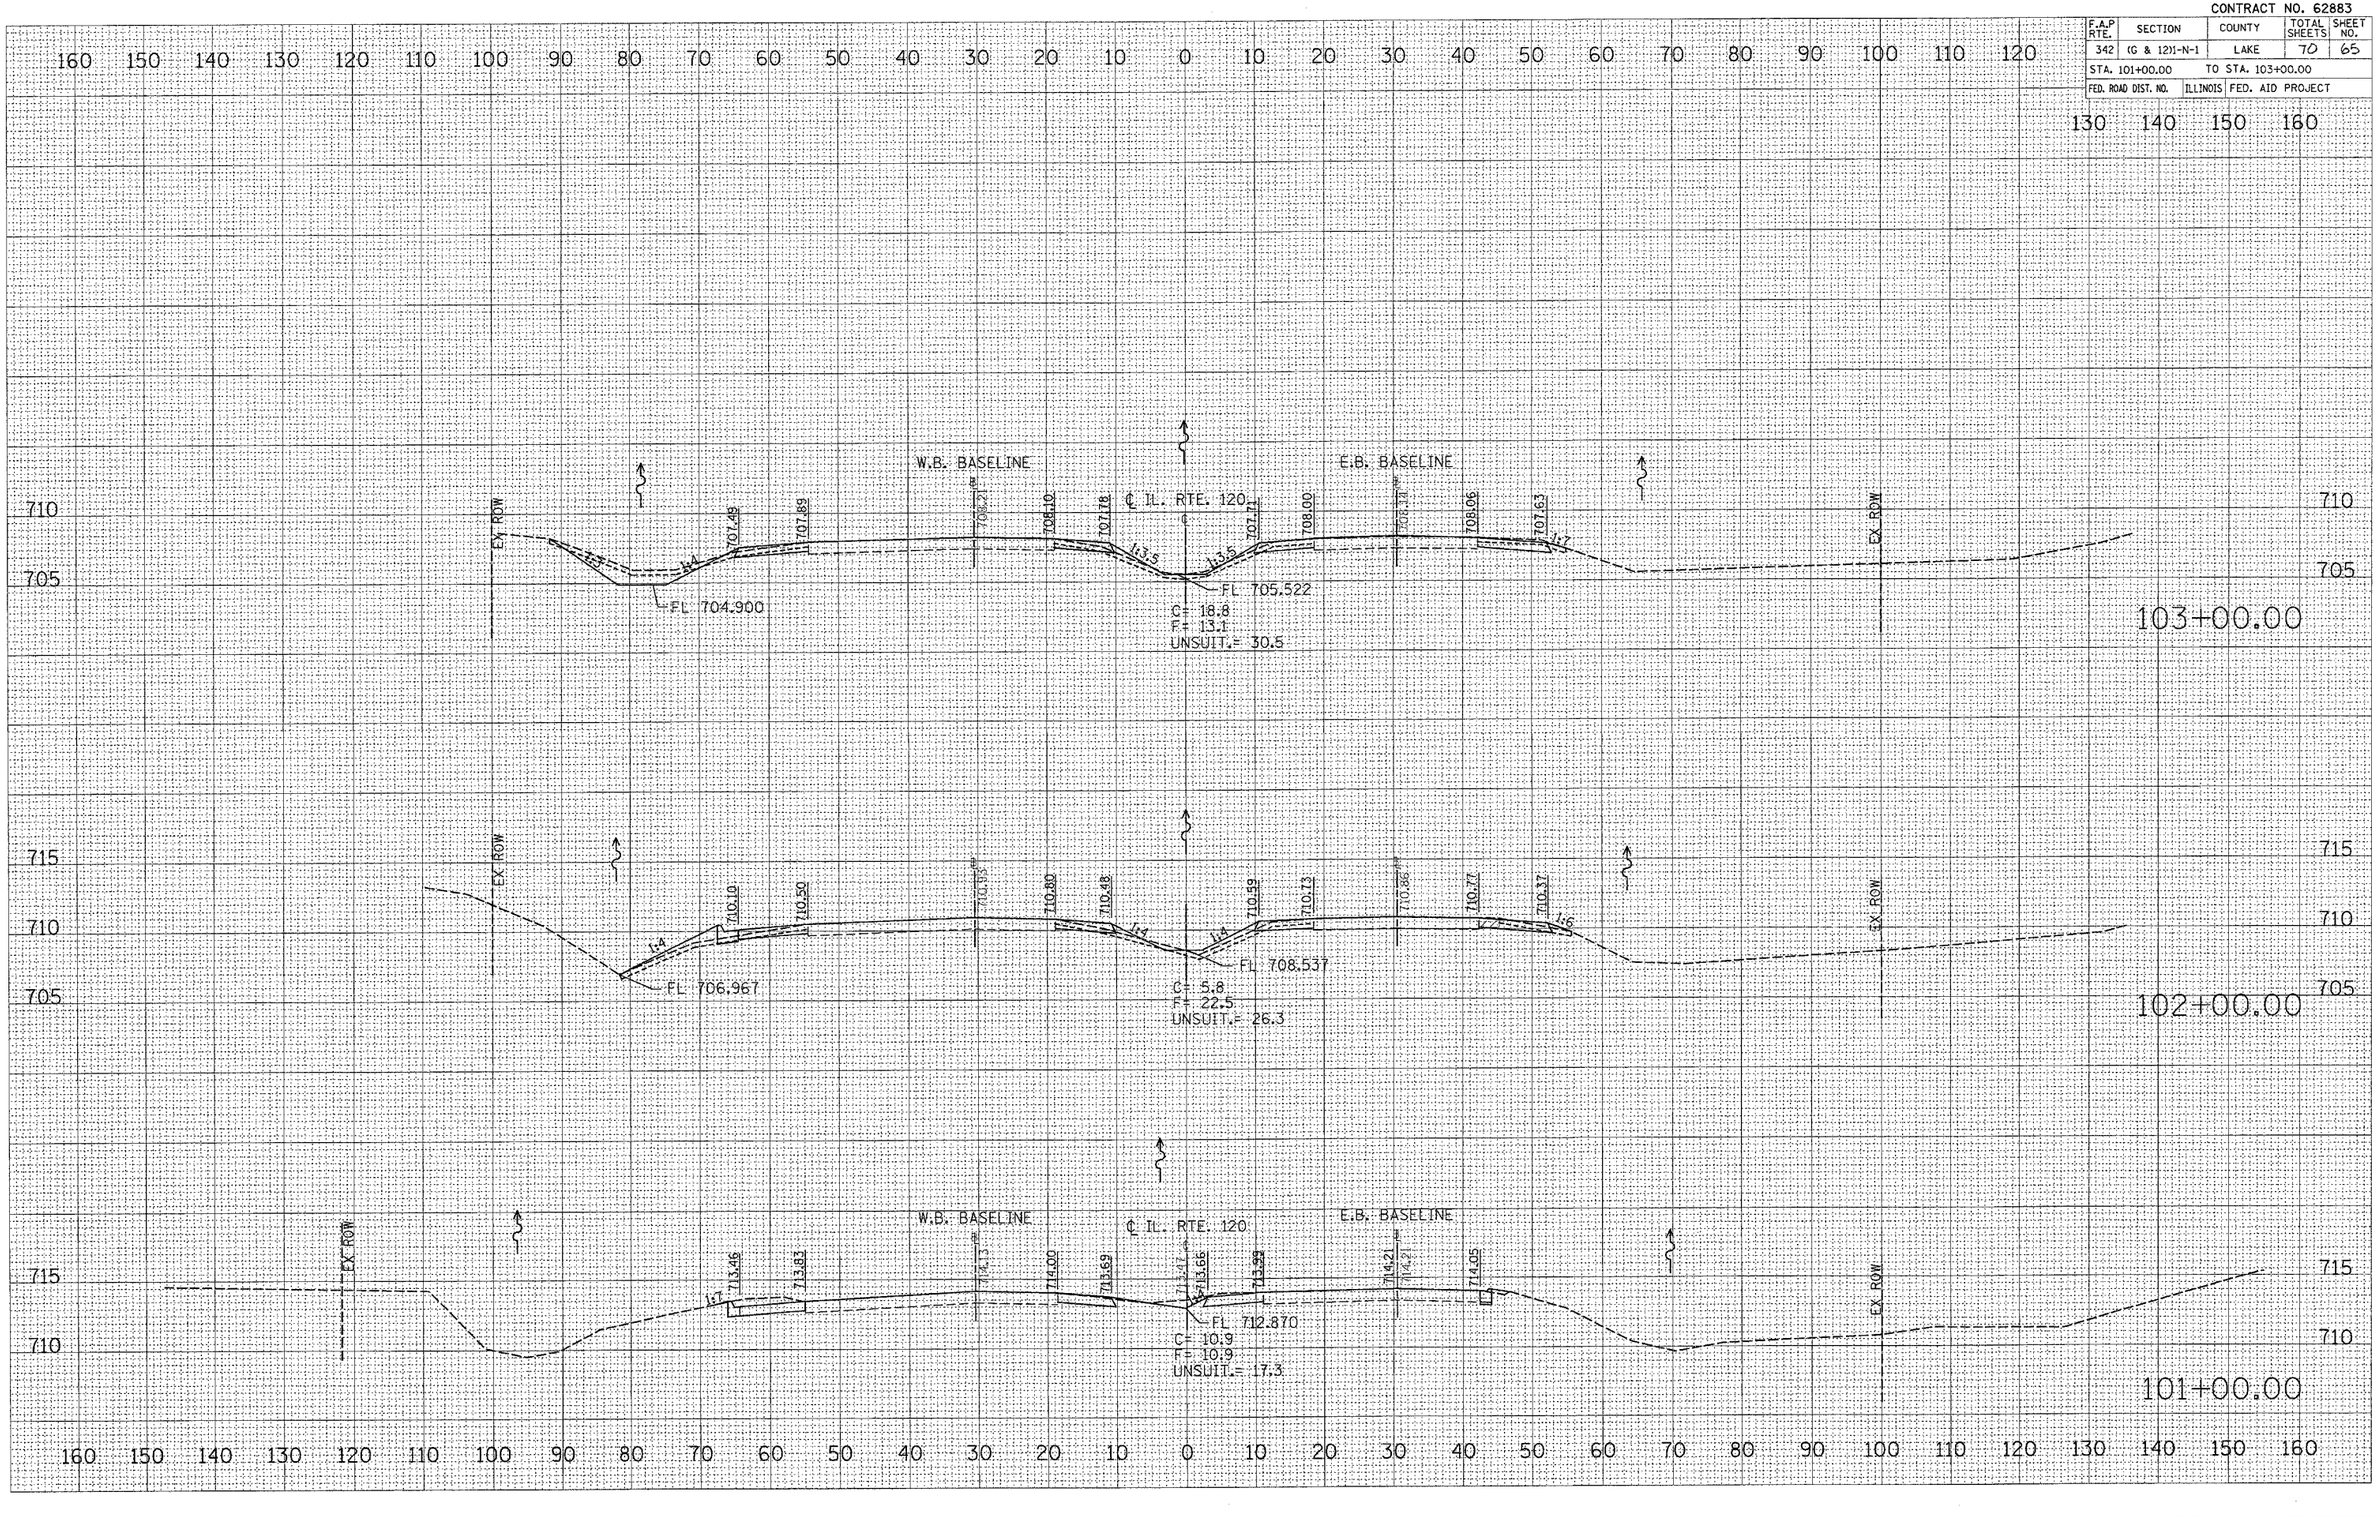

FINAL SURVEY | NOTE BOOK NO. | SURVEYED | PLOTTED | TEMPLATE | AREAS | AREAS CHECKED | BY | DATE

ORIGINAL SURVEY | NOTE BOOK NO. | SURVEYED | PLOTTED | TEMPLATE | AREAS | AREAS CHECKED | BY | DATE

PLOT DATE = 10/4/2006
FILE NAME = c:\projects\p101803\sh_xsi1120-2.dgn
PLOT SCALE = 10.000 ' / IN.
USER NAME = ebabeve