CONTRACT NO. 62883

F.A. RTE.	SECTION	COUNTY	TOTAL SHEETS	SHEET NO.
342	(G & 12)1-N-1	LAKE	70	70

STA. 14+00.00 TO STA. 17+00.00

FED. ROAD DIST. NO. _ ILLINOIS FED. AID PROJECT

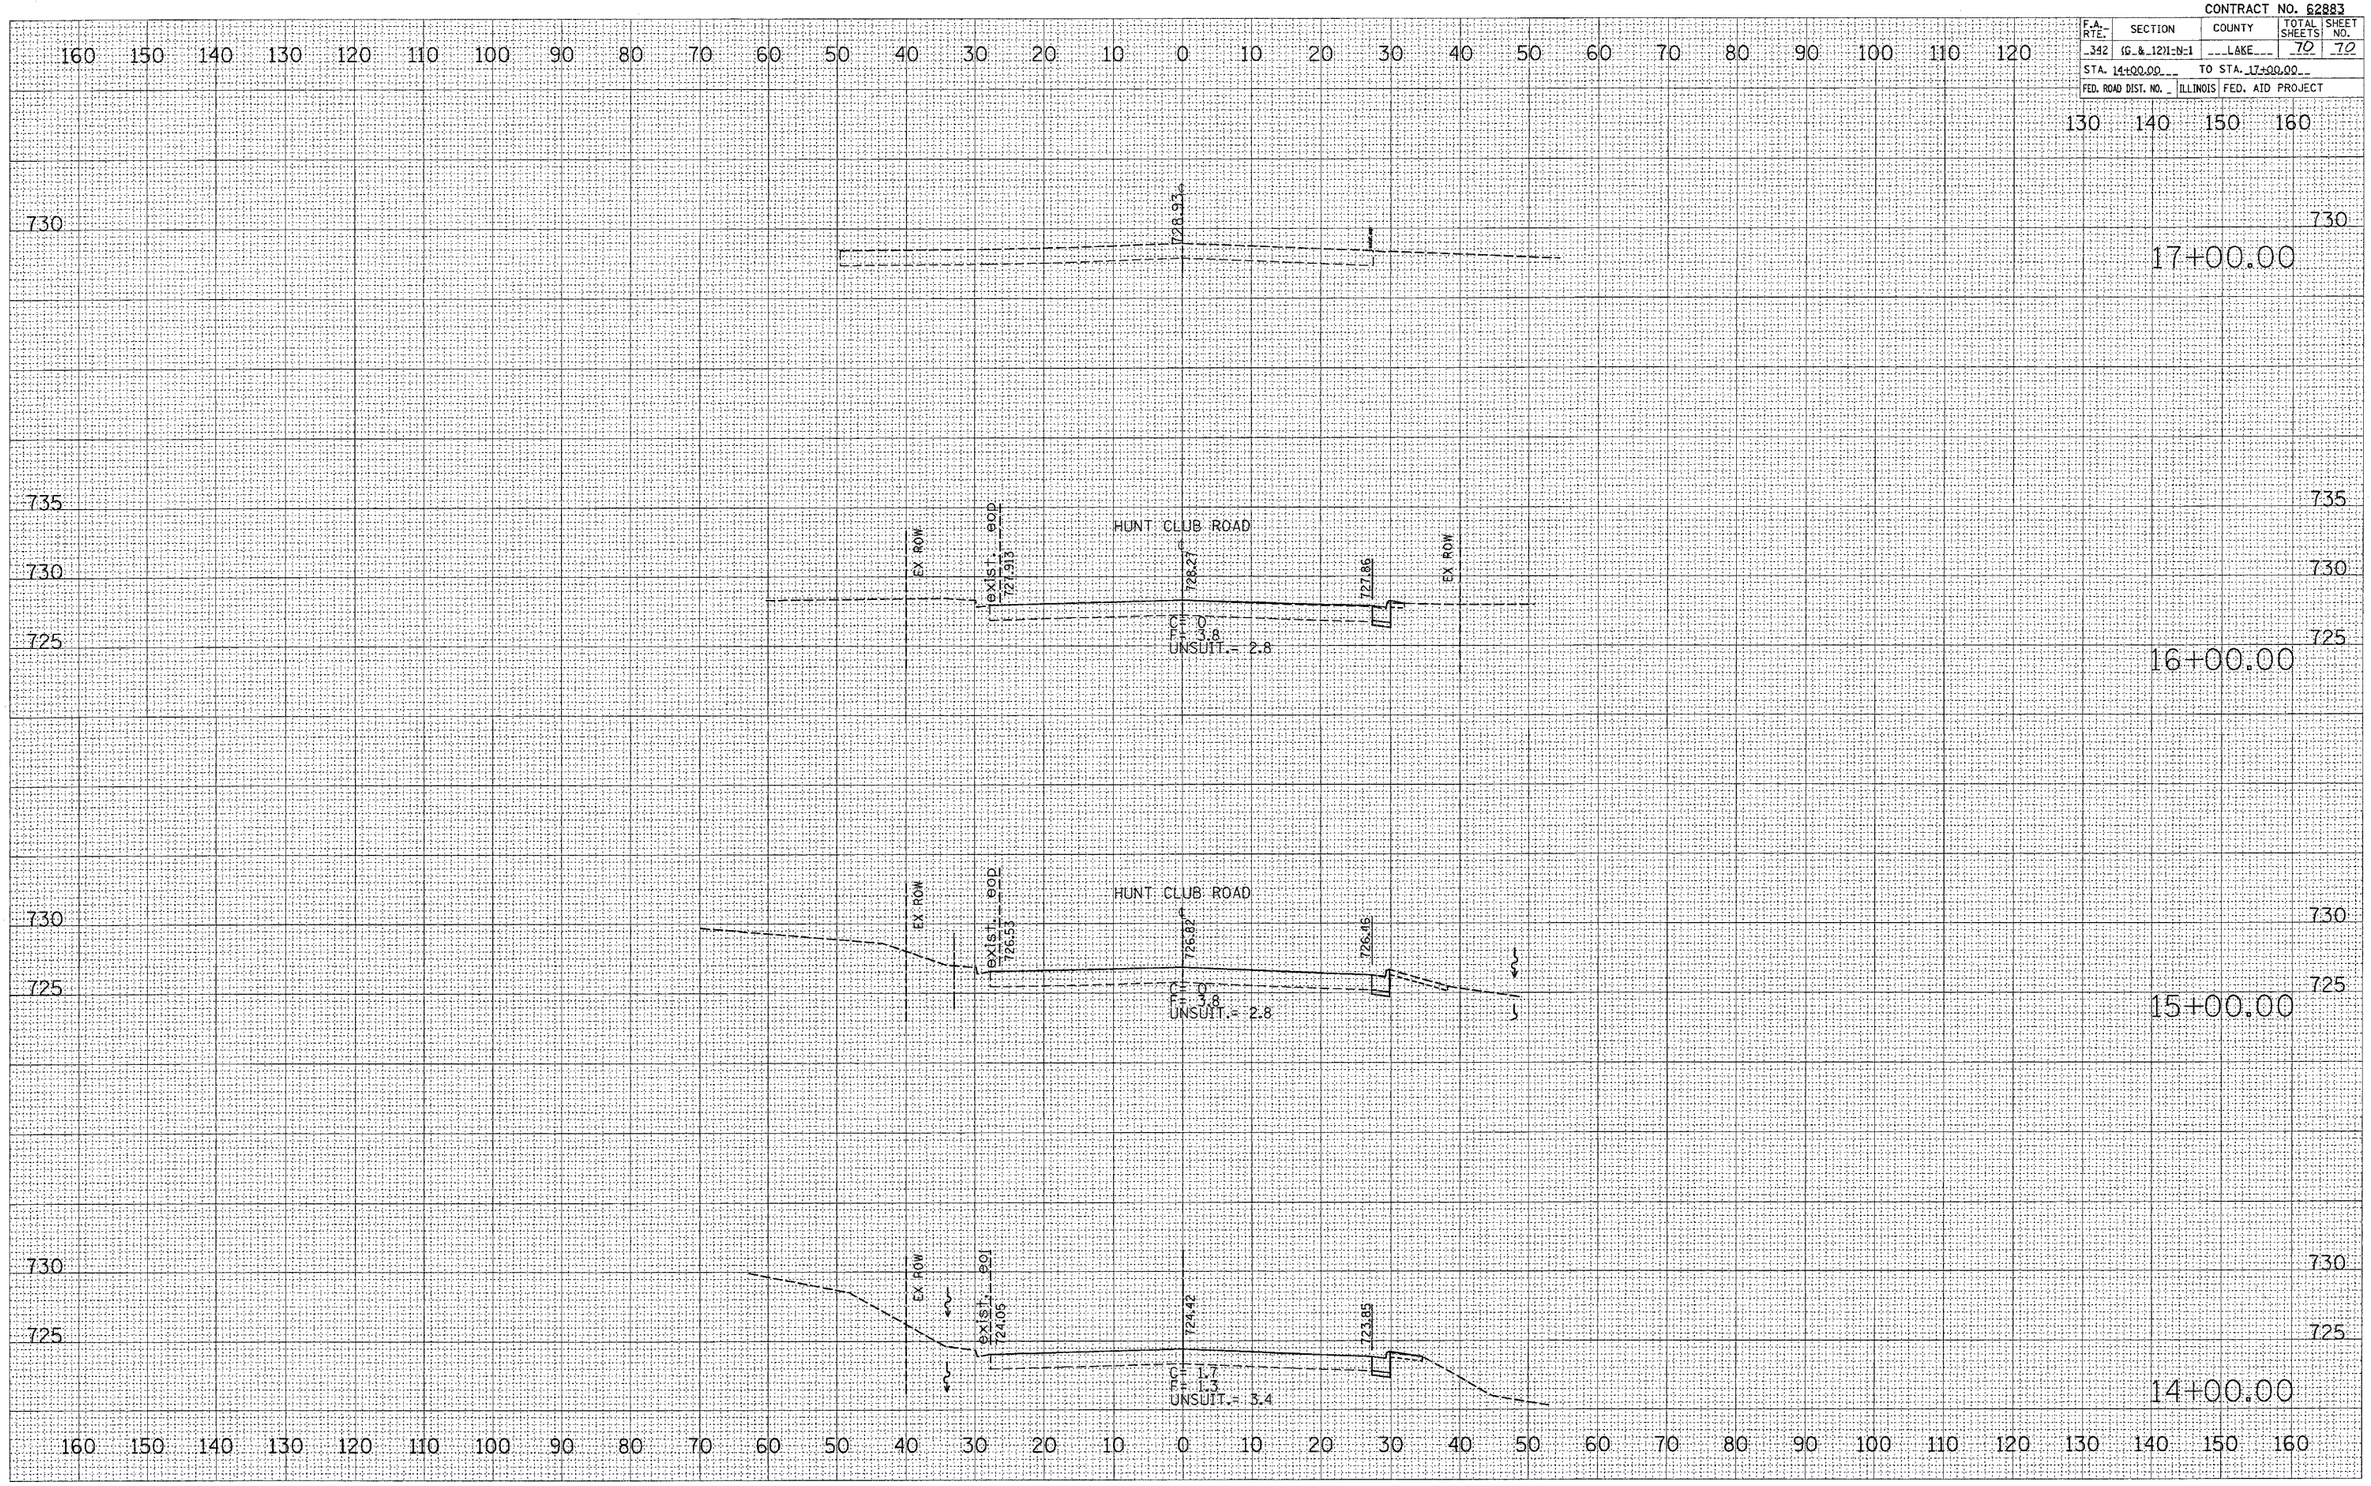

FINAL SURVEY — NOTE BOOK NO. — SURVEYED — PLOTTED — TEMPLATE — AREAS — AREAS CHECKED — BY — DATE

ORIGINAL SURVEY — NOTE BOOK NO. — SURVEYED — PLOTTED — TEMPLATE — AREAS — AREAS CHECKED — BY — DATE

PLOT DATE = 9/26/2006
FILE NAME = c:\projects\p101803\sh_xsholb2.dgn
PLOT SCALE = 10.000 ' / IN.
USER NAME = abebawe