CONTRACT NO. 64563

F.A.U. RTE.	SECTION	COUNTY	TOTAL SHEETS	SHEET NO.
5564	111-M-1	WHITESIDE	78	28
STA.	TO STA.			
FED. ROAD DIST. NO.	ILLINOIS	FED. AID PROJECT		

R.O.W, EASEMENT AND EROSION CONTROL

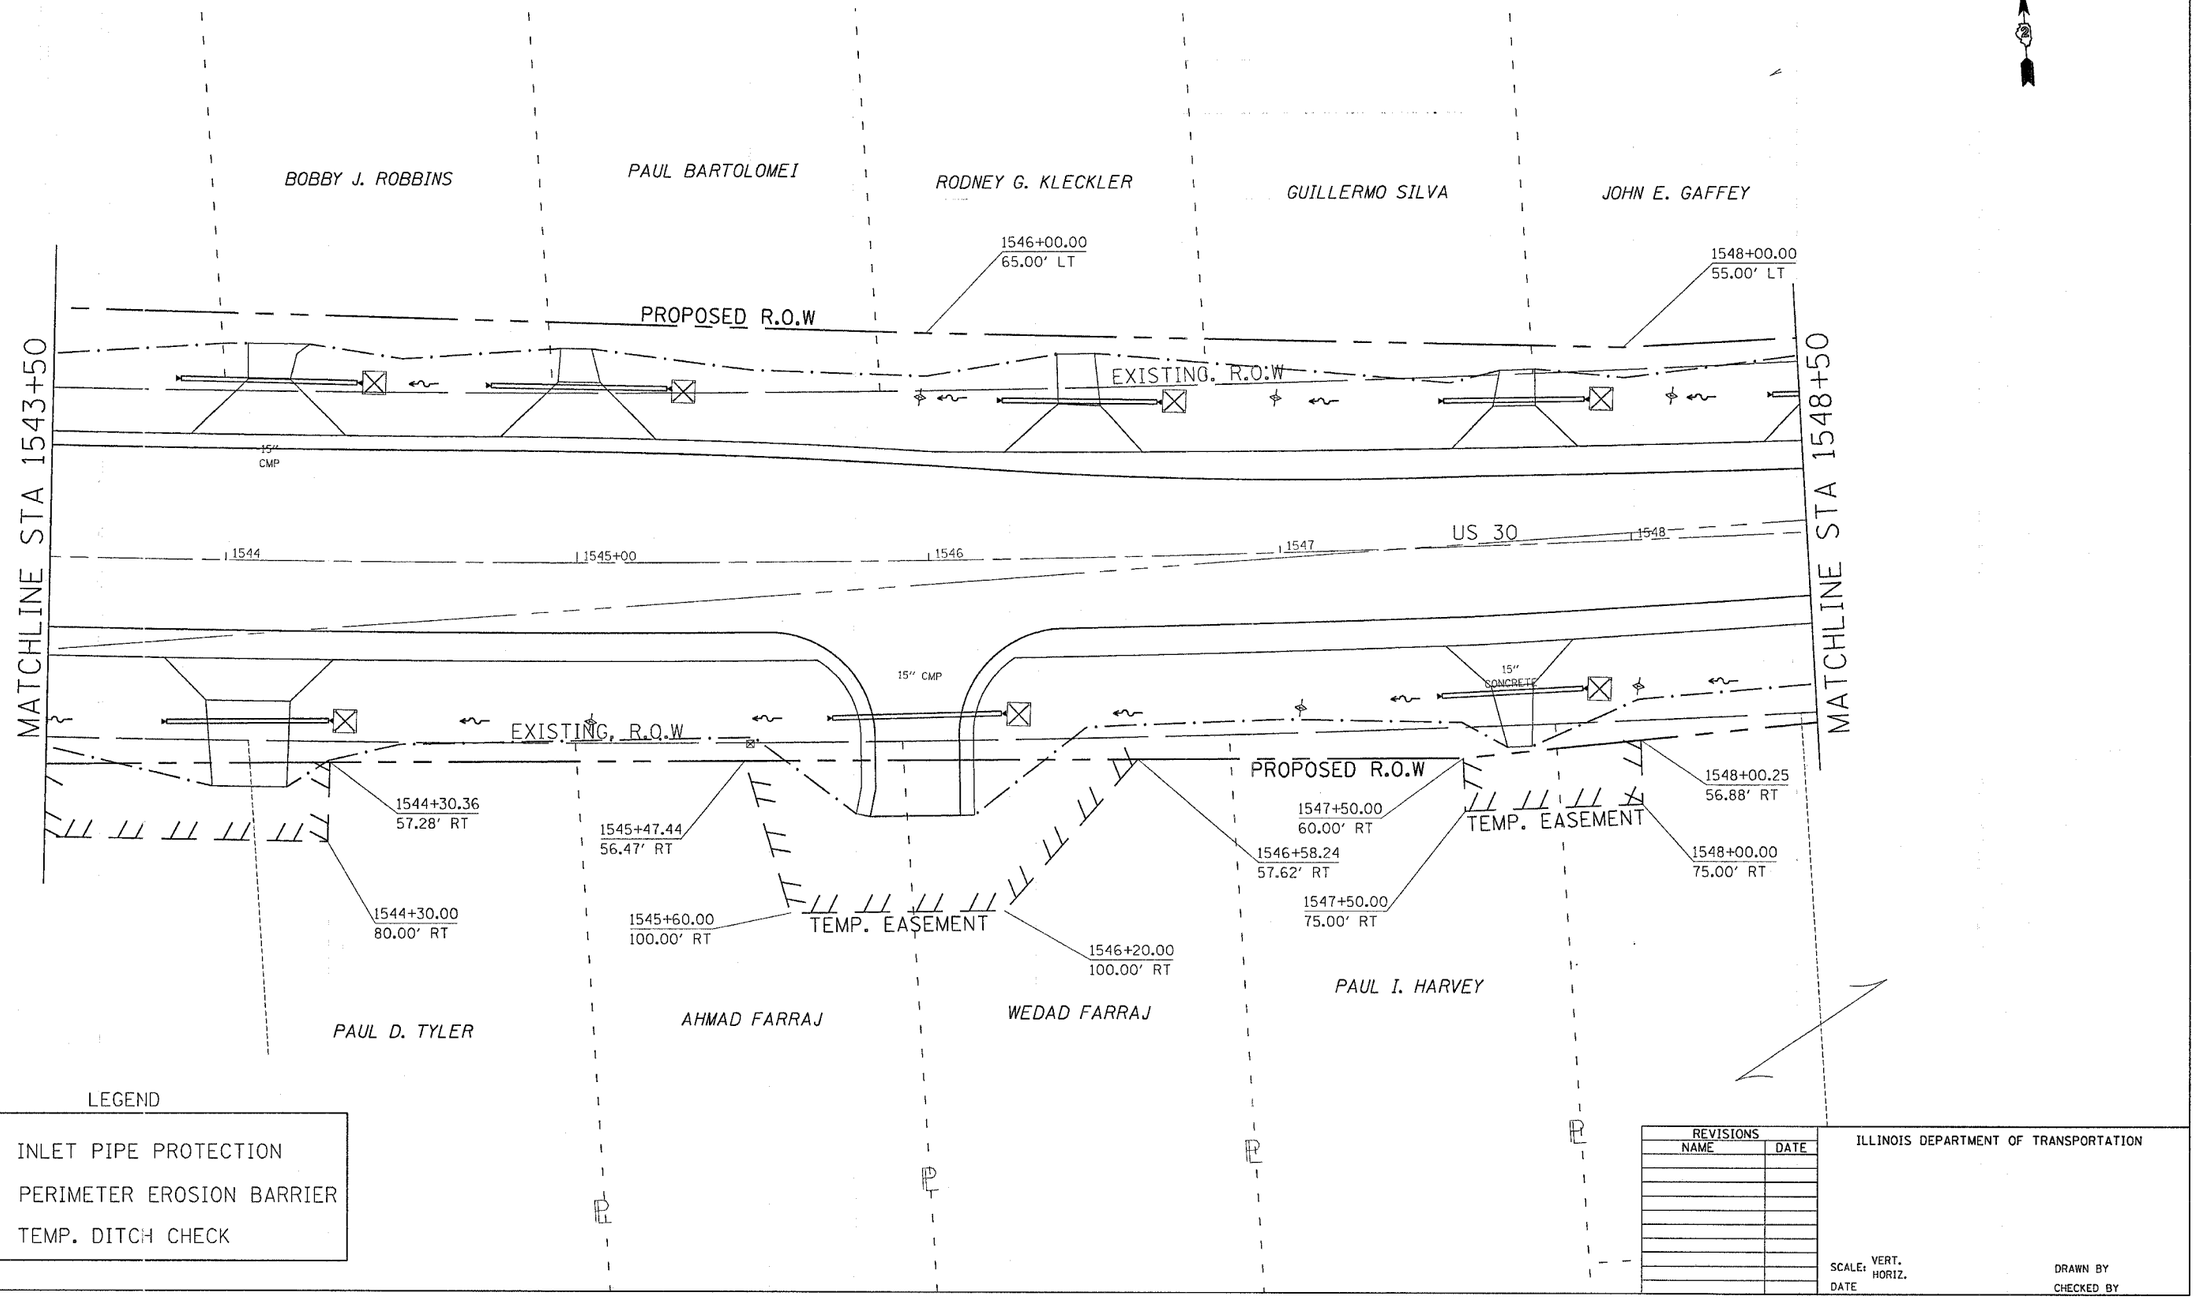

LEGEND

- INLET PIPE PROTECTION
- PERIMETER EROSION BARRIER
- TEMP. DITCH CHECK

REVISIONS NAME	DATE

ILLINOIS DEPARTMENT OF TRANSPORTATION

SCALE: VERT. HORIZ.
DATE
DRAWN BY
CHECKED BY

PLOT DATE = Tue Aug 08 11:26:21 2006
FILE NAME = e:\projects\o207980\d07980-ves.dgn
PLOT SCALE = 20.0000 ' / IN.
USER NAME = dunsenfa

R.O.W. EASEMENT AND EROSION CONTROL