CONTRACT NO. 64602

F.A.I. RTE.	SECTION	COUNTY	TOTAL SHEETS	SHEET NO.
80	37-1HBR-1	HENRY	133	32
STA. 497+68.240	TO STA. 500+00.000			
FED. ROAD DIST. NO.	ILLINOIS	FED. AID PROJECT		

PLAN — SURVEYED / DRAWN / ALIGNMENT CHECKED / GRADES CHECKED / FINAL MOTED / PLAN REVISIONS NOTATIONS CHKD / NOTE BOOK / NO. / BY / DATE

PROFILE — SURVEYED / DRAWN / GRADES CHECKED / FINAL MOTED / PLAN REVISIONS NOTATIONS CHKD / NOTE BOOK / NO. / BY / DATE

N

ENTRANCE REMOVAL

16' 25' CMP

30" CMP

AC

POPPY GARDEN RD

60+00

90°

FE

30'

PROPOSED R.O.W.

EXISTING R.O.W.

22.5'R

52.5'R

75'R

65'R

10'

498

499

CONSTRUCTION LIMITS

CROP LINE

9'

TEMPORARY EASEMENT

STA 500+00 FE
STA 60+02.48 POPPY GARDEN RD

IMPROVEMENT ENDS
STA 497+11.27

MARGO R. SCHILLINGER

PROP. CURVE FEBL-1
PI STA. = 497+57.02
Δ = 48° 12' 18" (RT)
D = 52° 34' 18"
R = 108.99'
T = 48.76'
L = 91.69'
E = 10.41'
e = -----
T.R. = -----
S.E. RUN = -----
P.C. STA = 497+08.26
P.T. STA = 497+99.96

PROP. CURVE FEBL-2
PI STA. = 499+23.38
Δ = 102° 08' 11" (LT)
D = 152° 47' 19"
R = 37.50'
T = 46.42'
L = 66.85'
E = 22.18'
e = -----
T.R. = -----
S.E. RUN = -----
P.C. STA = 498+76.96
P.T. STA = 499+43.80

X = TREE REMOVAL

0 50' 100'

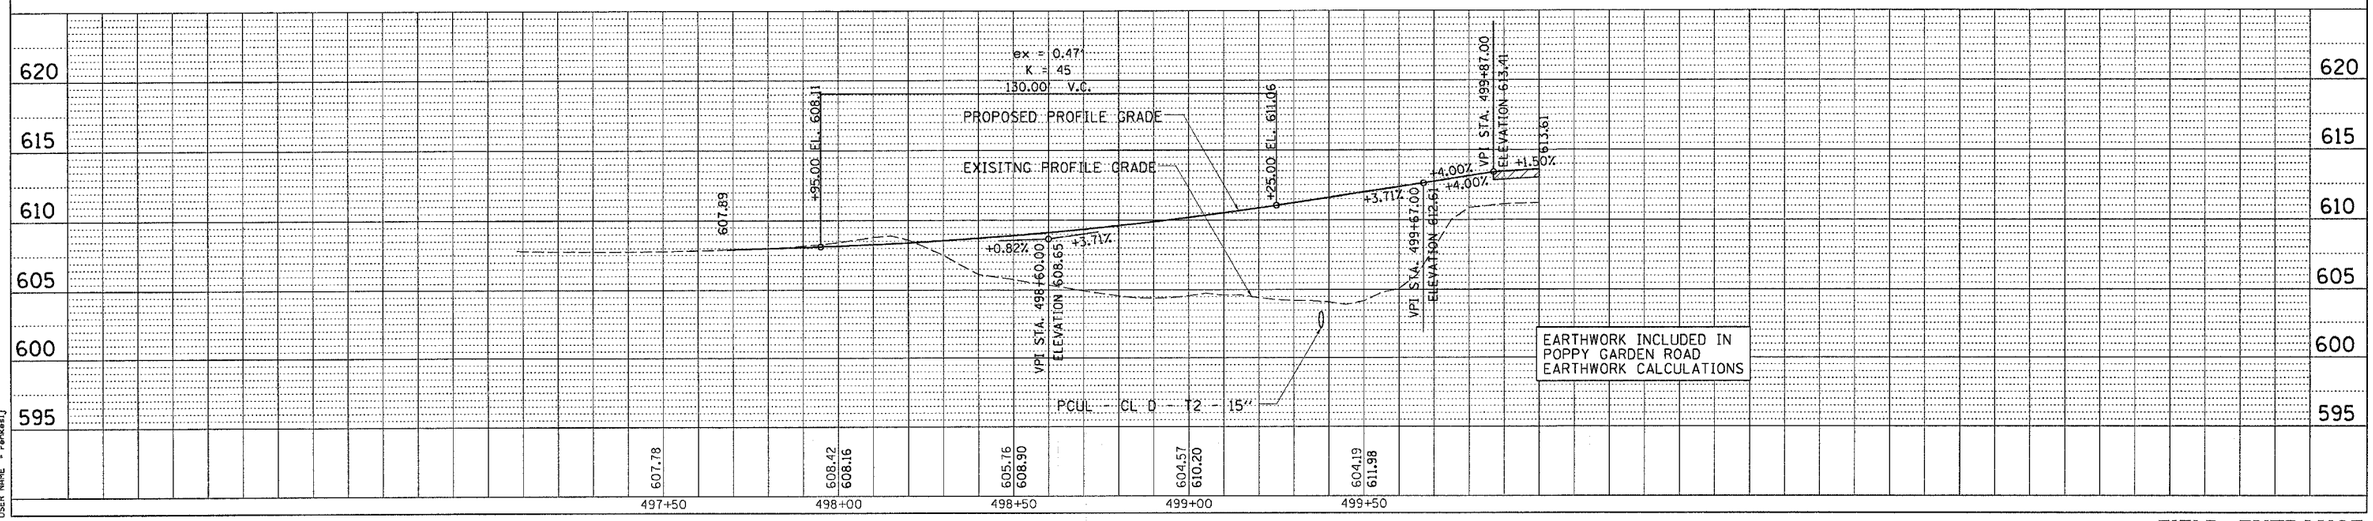

EARTHWORK INCLUDED IN POPPY GARDEN ROAD EARTHWORK CALCULATIONS

PLOT DATE = Mon Oct 02 09:40:49 2006
FILE NAME = o:\projects\b21300\d\b1369pln1.dgn
PLOT SCALE = 20.0000 ' / IN.
USER NAME = rekeel

FIELD ENTRANCE
STA 60+02.48 RT