CONTRACT NO. 64602

F.A.I. RTE.	SECTION	COUNTY	TOTAL SHEETS	SHEET NO.
80	37-1HBR-1	HENRY	133	104
STA. 39+75.6628		TO STA. 40+50.0000		
FED. ROAD DIST. NO.	ILLINOIS	FED. AID PROJECT		

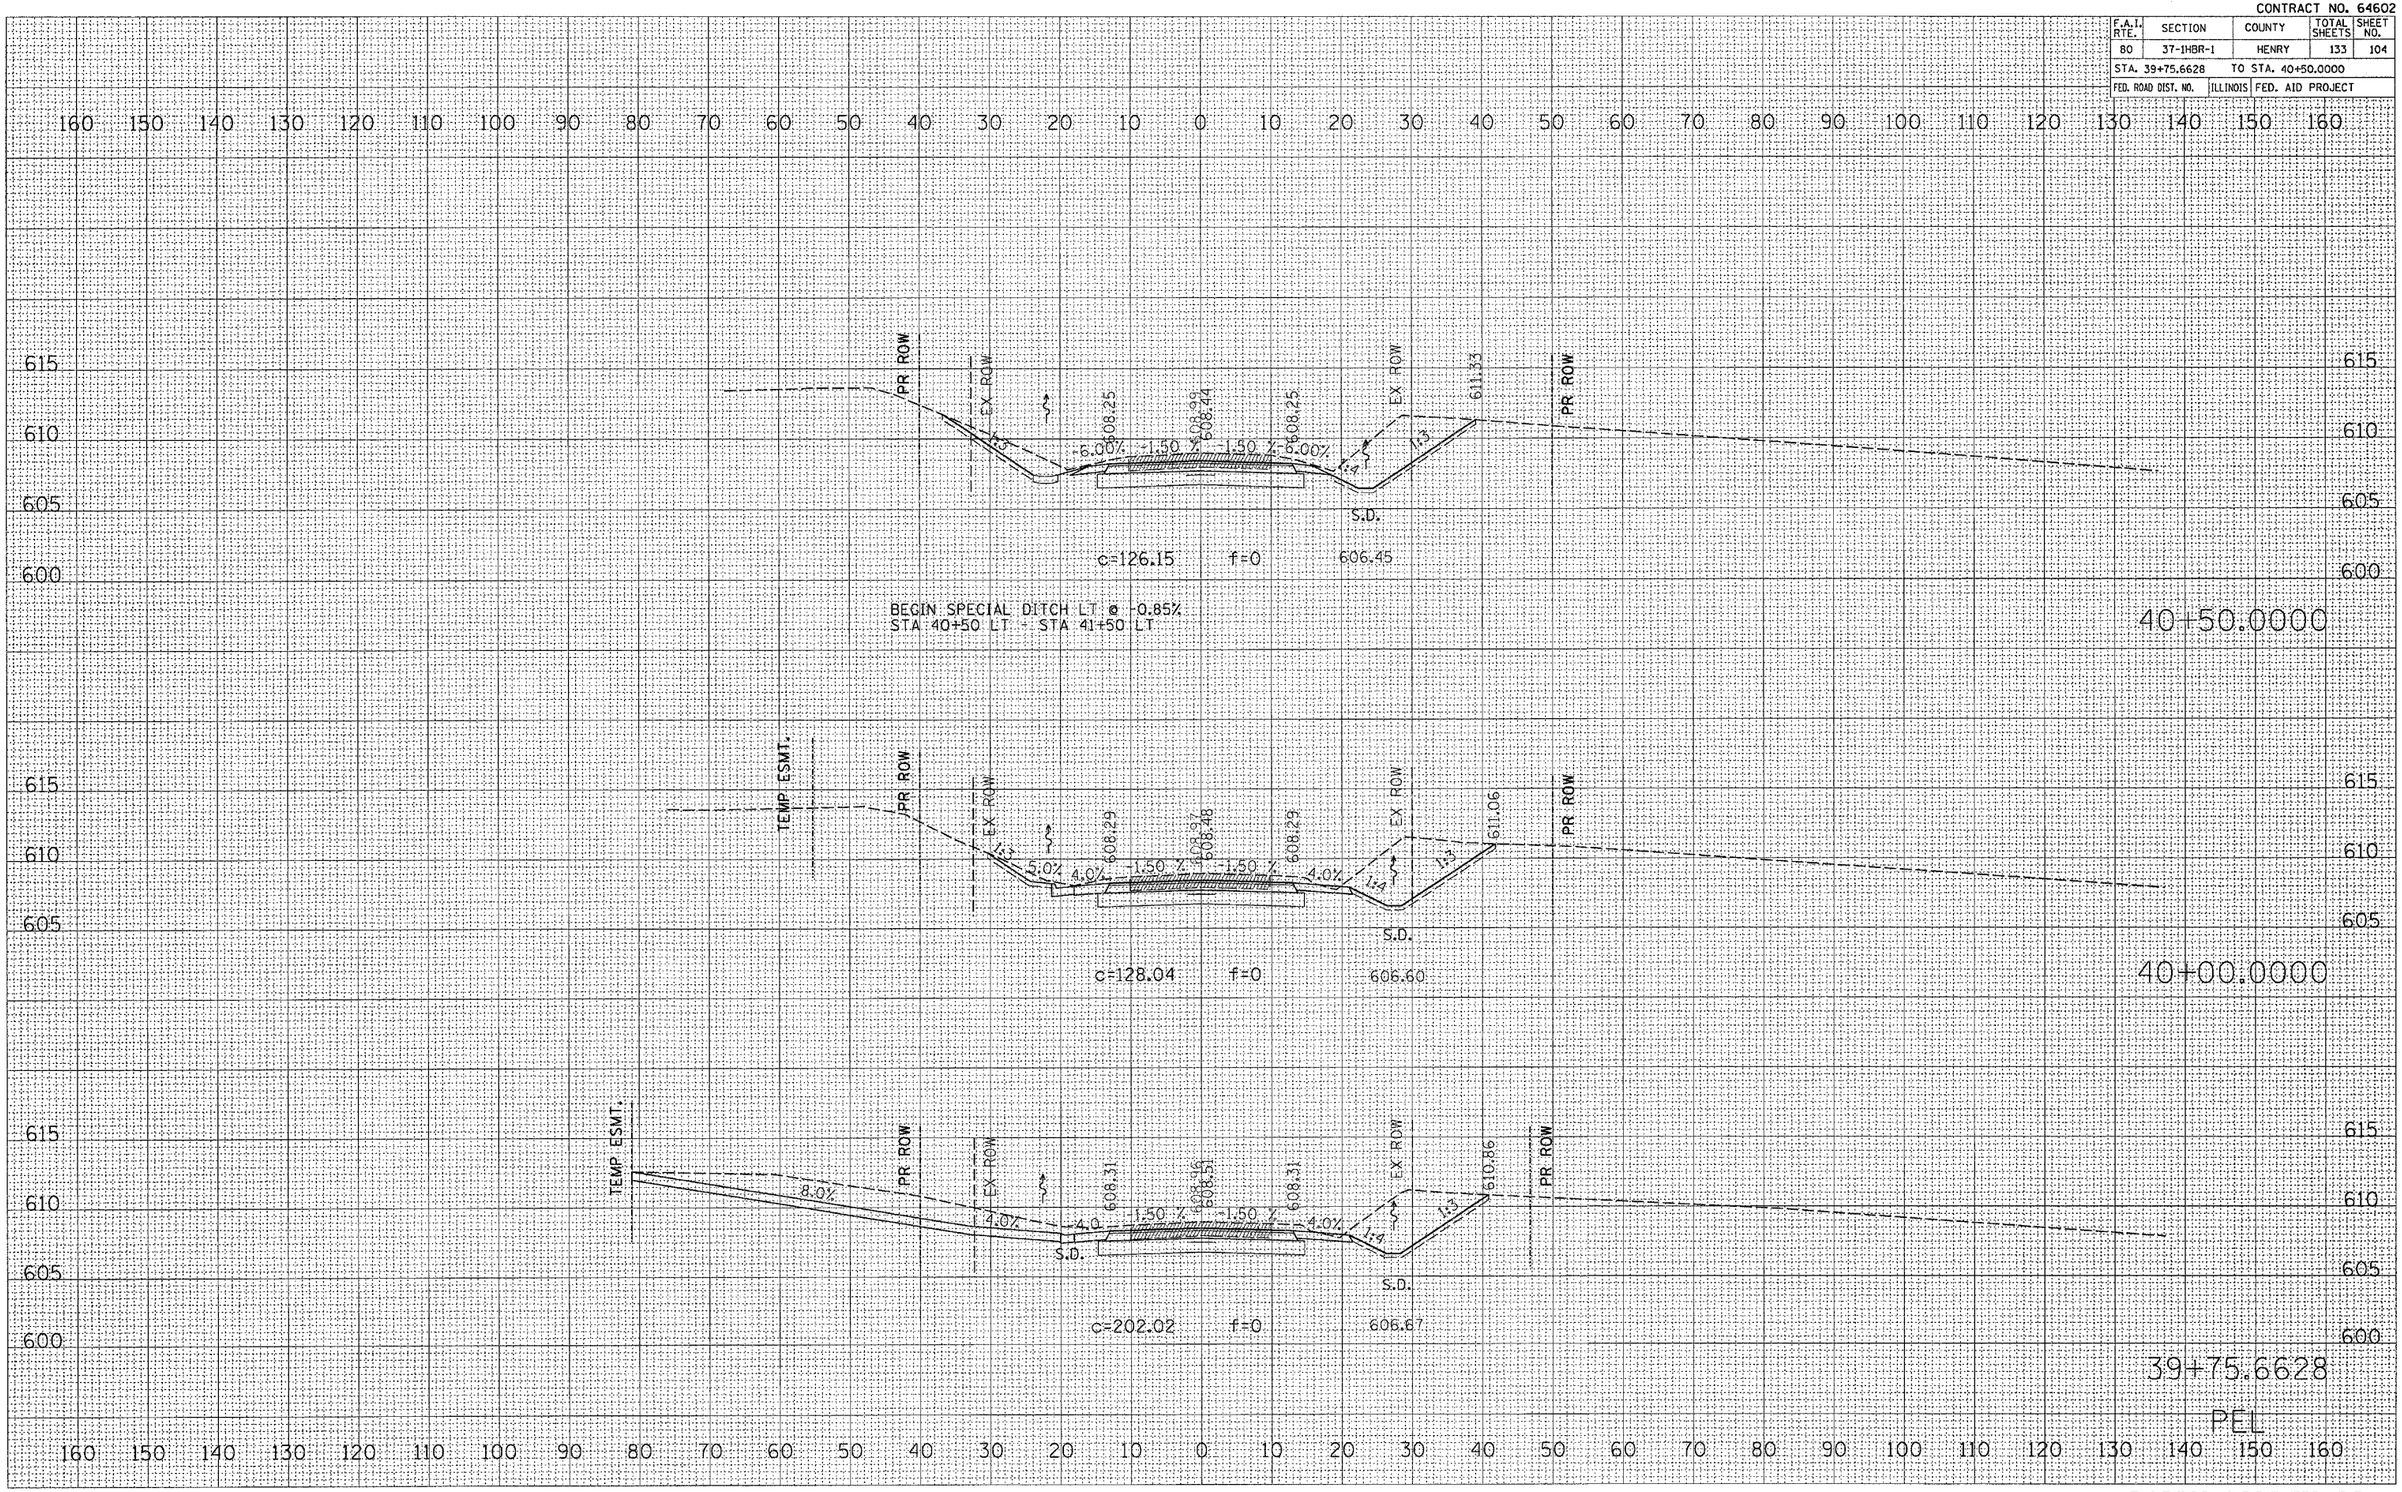

FINAL SURVEY — NOTE BOOK — NO.
SURVEYED — BY — DATE
PLOTTED
TEMPLATE
AREAS
AREAS CHECKED

ORIGINAL SURVEY — NOTE B
SURVEYED — BY — DATE
PLOTTED
TEMPLATE
AREAS
AREAS CHECKED

PLOT DATE = Fri Sep 01 10:18:43 2006
FILE NAME = e:\projects\p21300\d1300ai.dgn
PLOT SCALE = 10.0000 ' / IN.
USER NAME = rankosj