CONTRACT NO. 64602

| F.A.I. RTE. | SECTION | COUNTY | TOTAL SHEETS | SHEET NO. |
|---|---|---|---|---|
| 80 | 37-1HBR-1 | HENRY | 133 | 110 |
| STA. 47+50.0000 | | TO STA. 48+00.0000 | | |
| FED. ROAD DIST. NO. | ILLINOIS | FED. AID PROJECT | | |

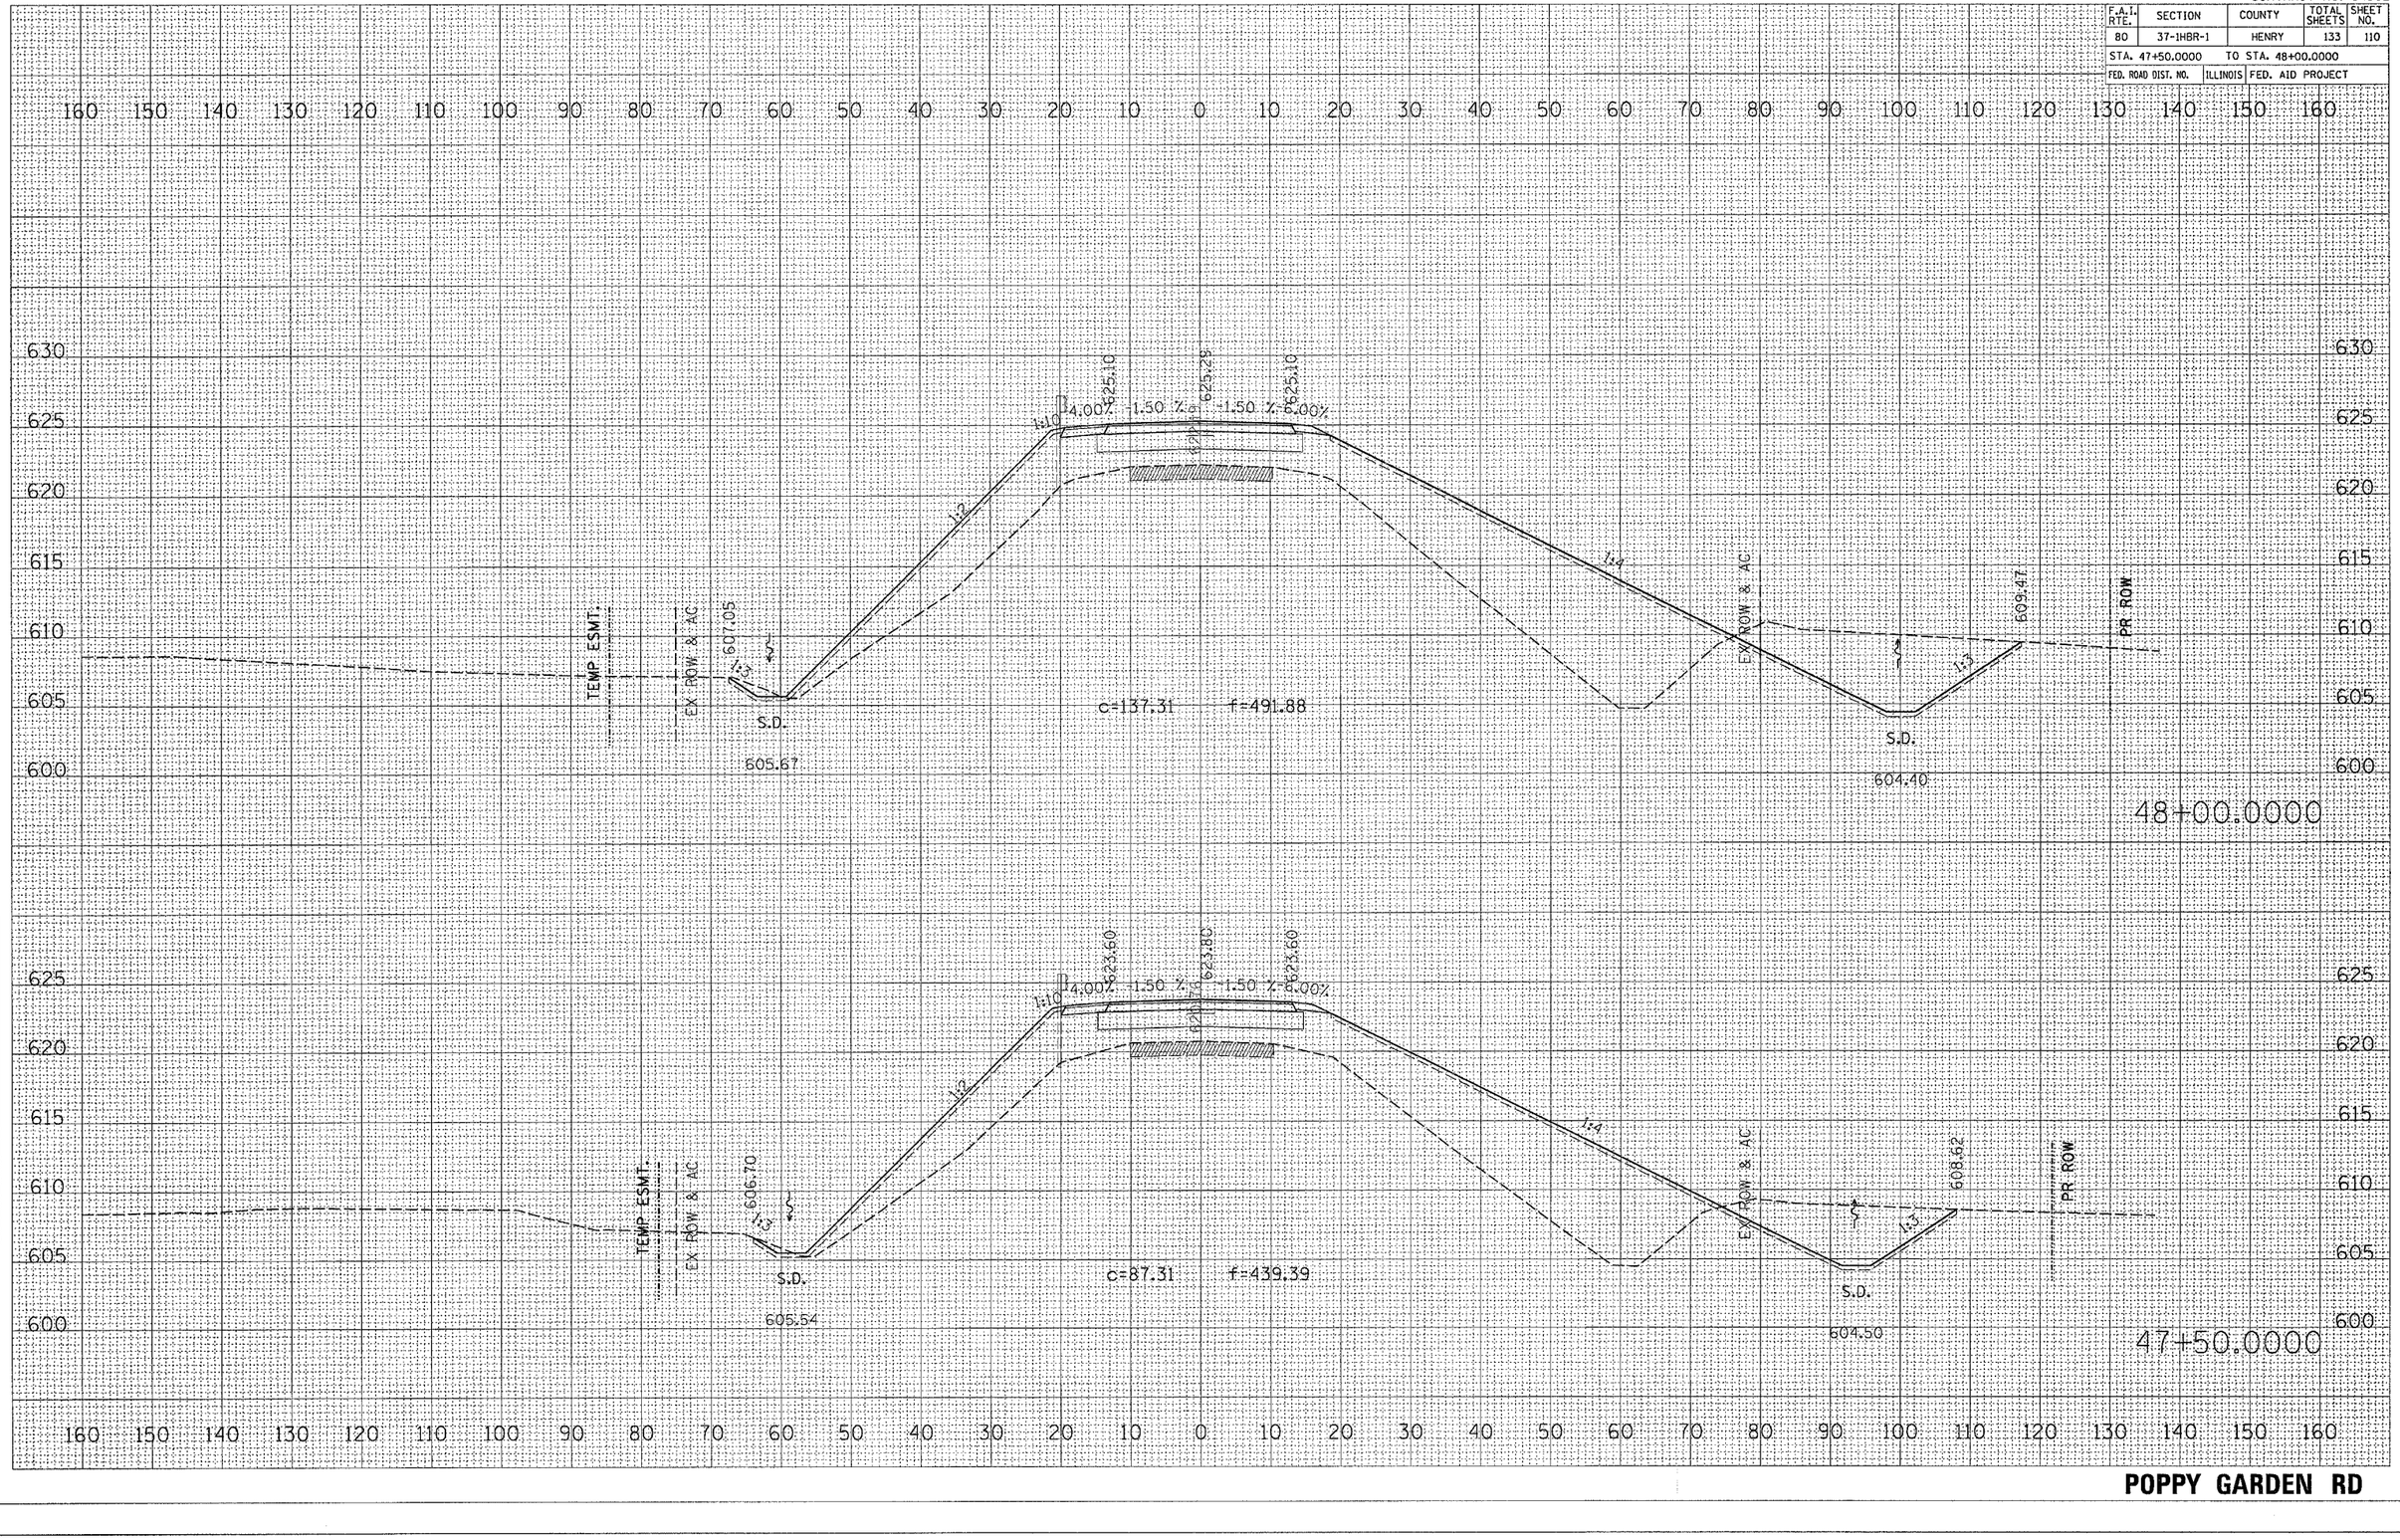


| FINAL SURVEY | NOTE BOOK | NO. |
|---|---|---|
| SURVEYED | | BY |
| PLOTTED | | |
| TEMPLATE | | |
| AREAS | | |
| AREAS CHECKED | | DATE |

| ORIGINAL SURVEY | NOTE BOOK | NO. |
|---|---|---|
| SURVEYED | | BY |
| PLOTTED | | |
| TEMPLATE | | |
| AREAS | | |
| AREAS CHECKED | | DATE |

PLOT DATE = Fri Sep 01 10:18:46 2006
FILE NAME = c:\projects\p21300\d13100x1.dgn
PLOT SCALE = 10.0000 ' / IN.
USER NAME = rankesj