CONTRACT NO. 64602

F.A.I. RTE.	SECTION	COUNTY	TOTAL SHEETS	SHEET NO.
80	37-1HRR-1	HENRY	133	120
STA. 60+00.0000	TO STA. 60+58.5908			
FED. ROAD DIST. NO.	ILLINOIS	FED. AID PROJECT		

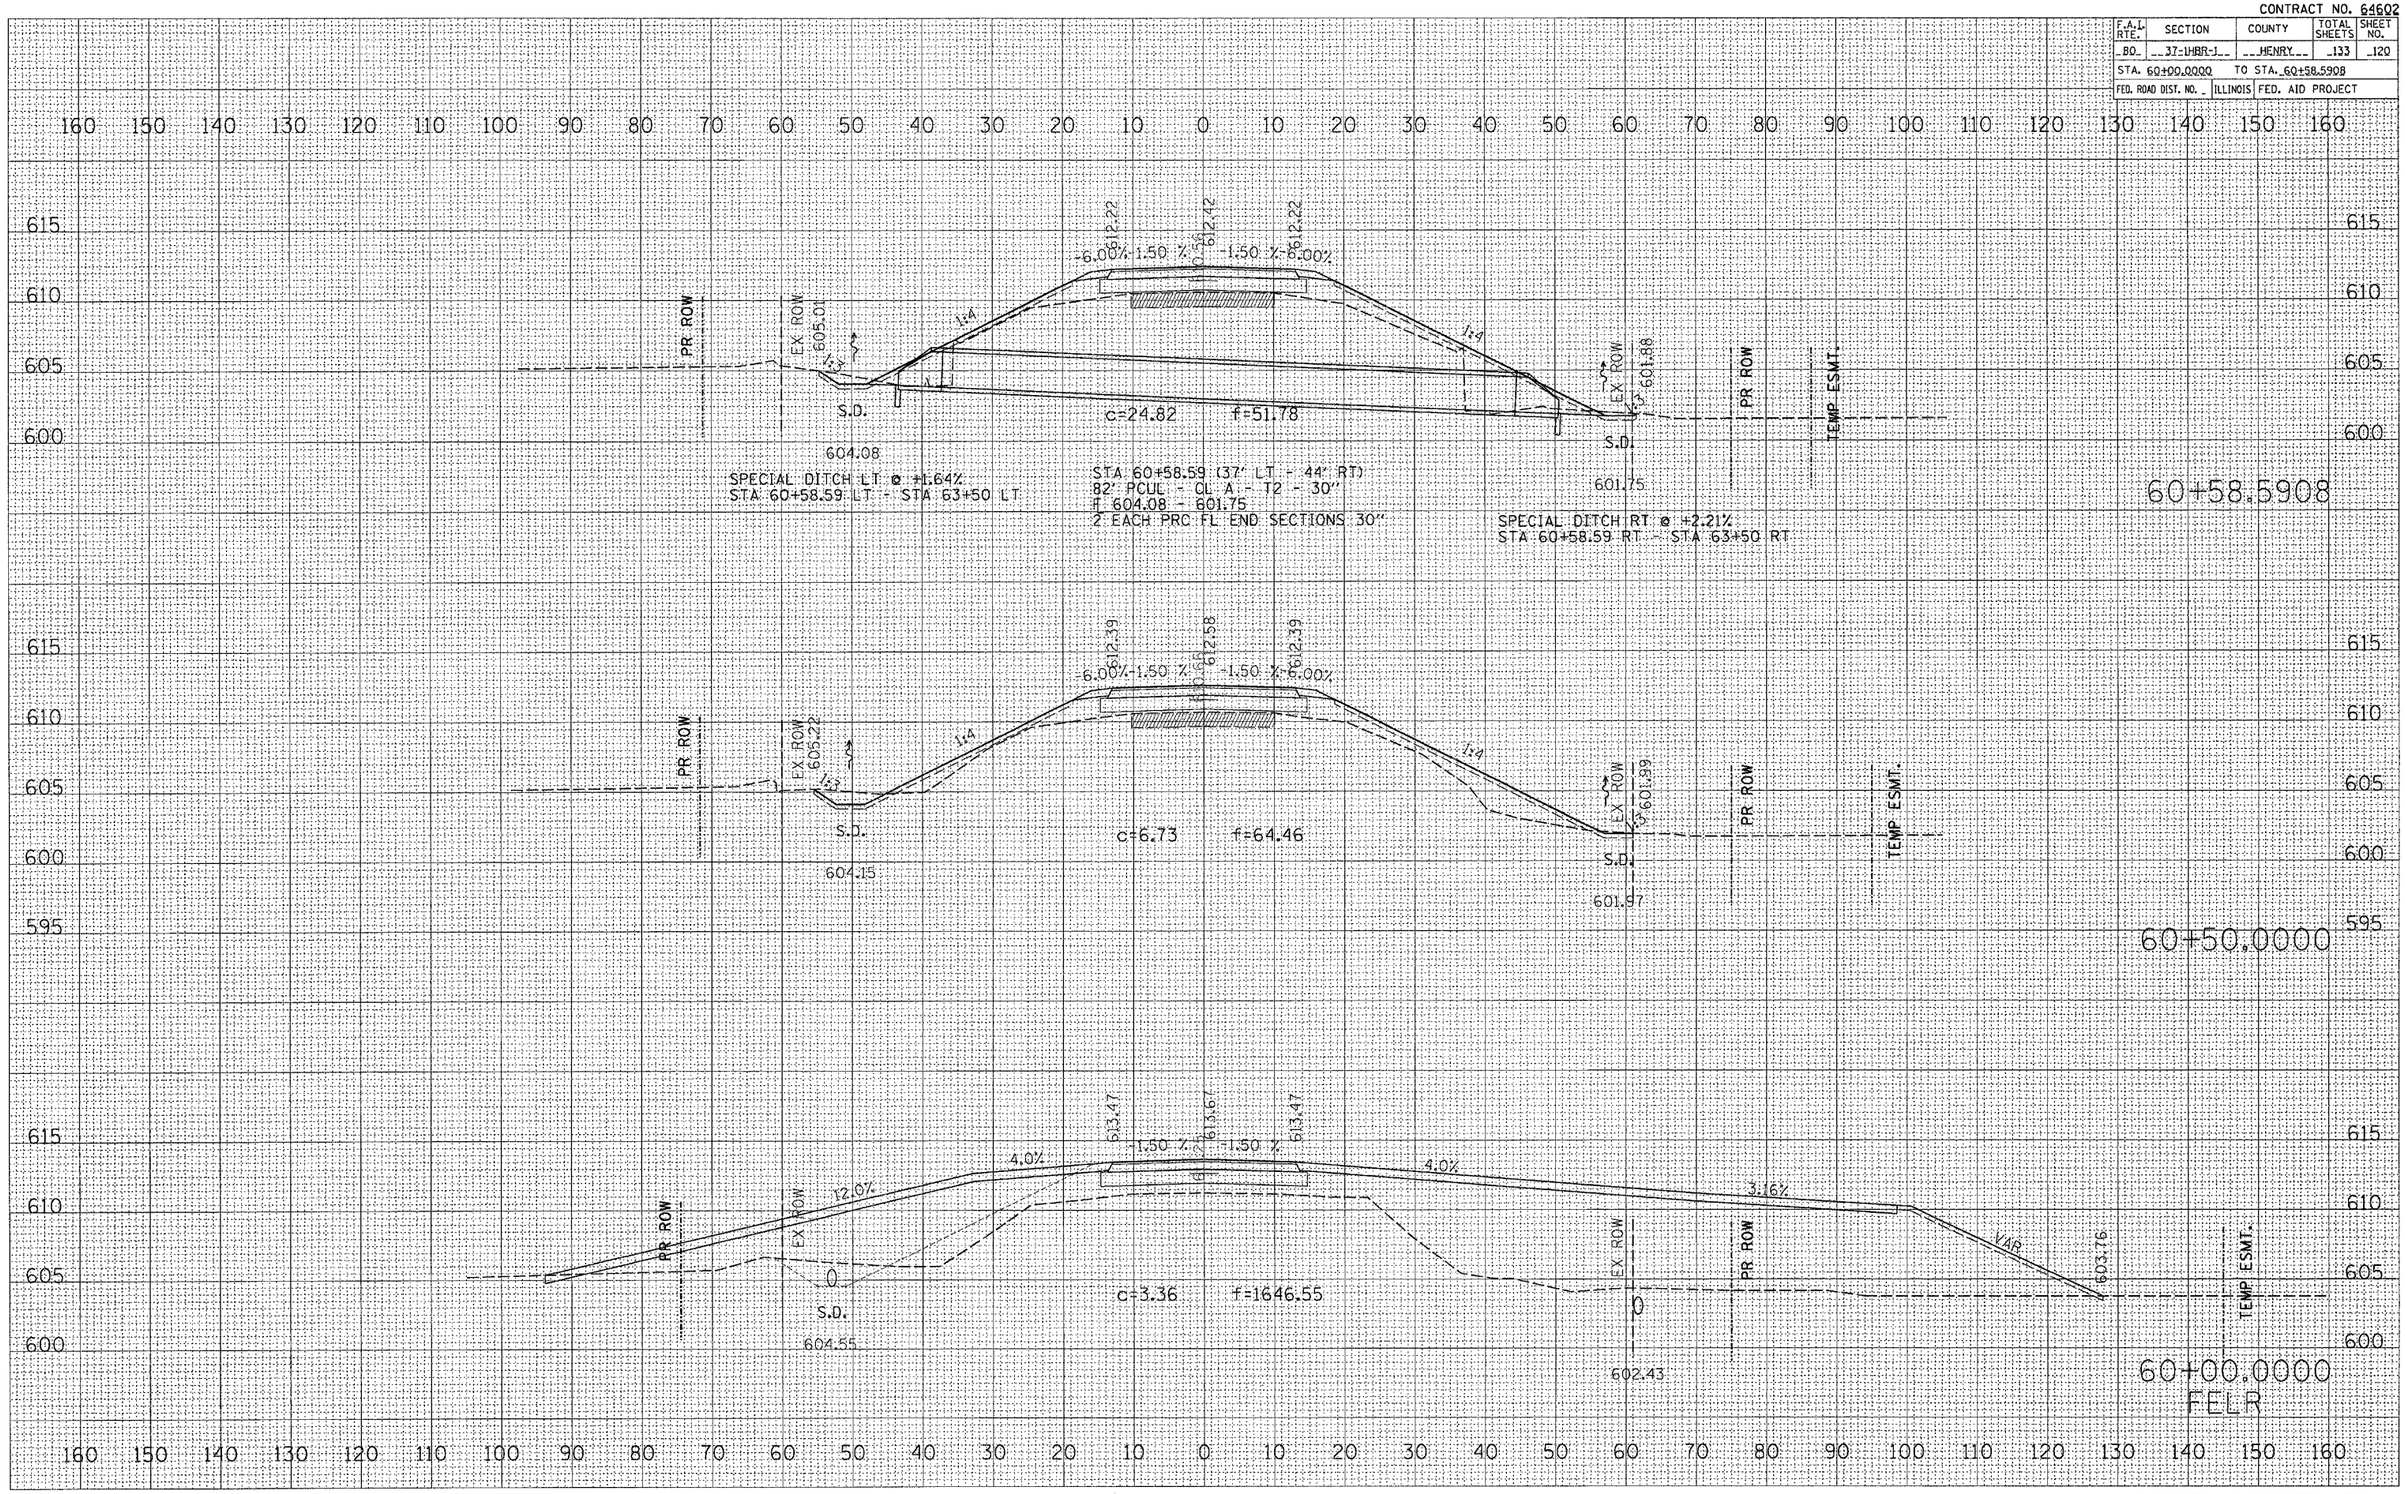

FINAL SURVEY	SURVEYED	BY	DATE
NOTE BOOK	PLOTTED		
NO.	TEMPLATE		
	AREAS		
	AREAS CHECKED		

ORIGINAL SURVEY	SURVEYED	BY	DATE
NOTE BK	PLOTTED		
NO.	TEMPLATE		
	AREAS		
	AREAS CHECKED		

PLOT DATE = Mon Oct 02 11:23:46 2006
FILE NAME = c:\projects\p2130\d3100\sl-dgn
PLOT SCALE = 10.0000 ' / IN.
USER NAME = rankesl