CONTRACT NO. 64602

F.A.I. RTE.	SECTION	COUNTY	TOTAL SHEETS	SHEET NO.
80	37-1HBR-1	HENRY	133	129
STA. 458+00.000	TO STA.460+50.000			
FED. ROAD DIST. NO.	ILLINOIS	FED. AID PROJECT		

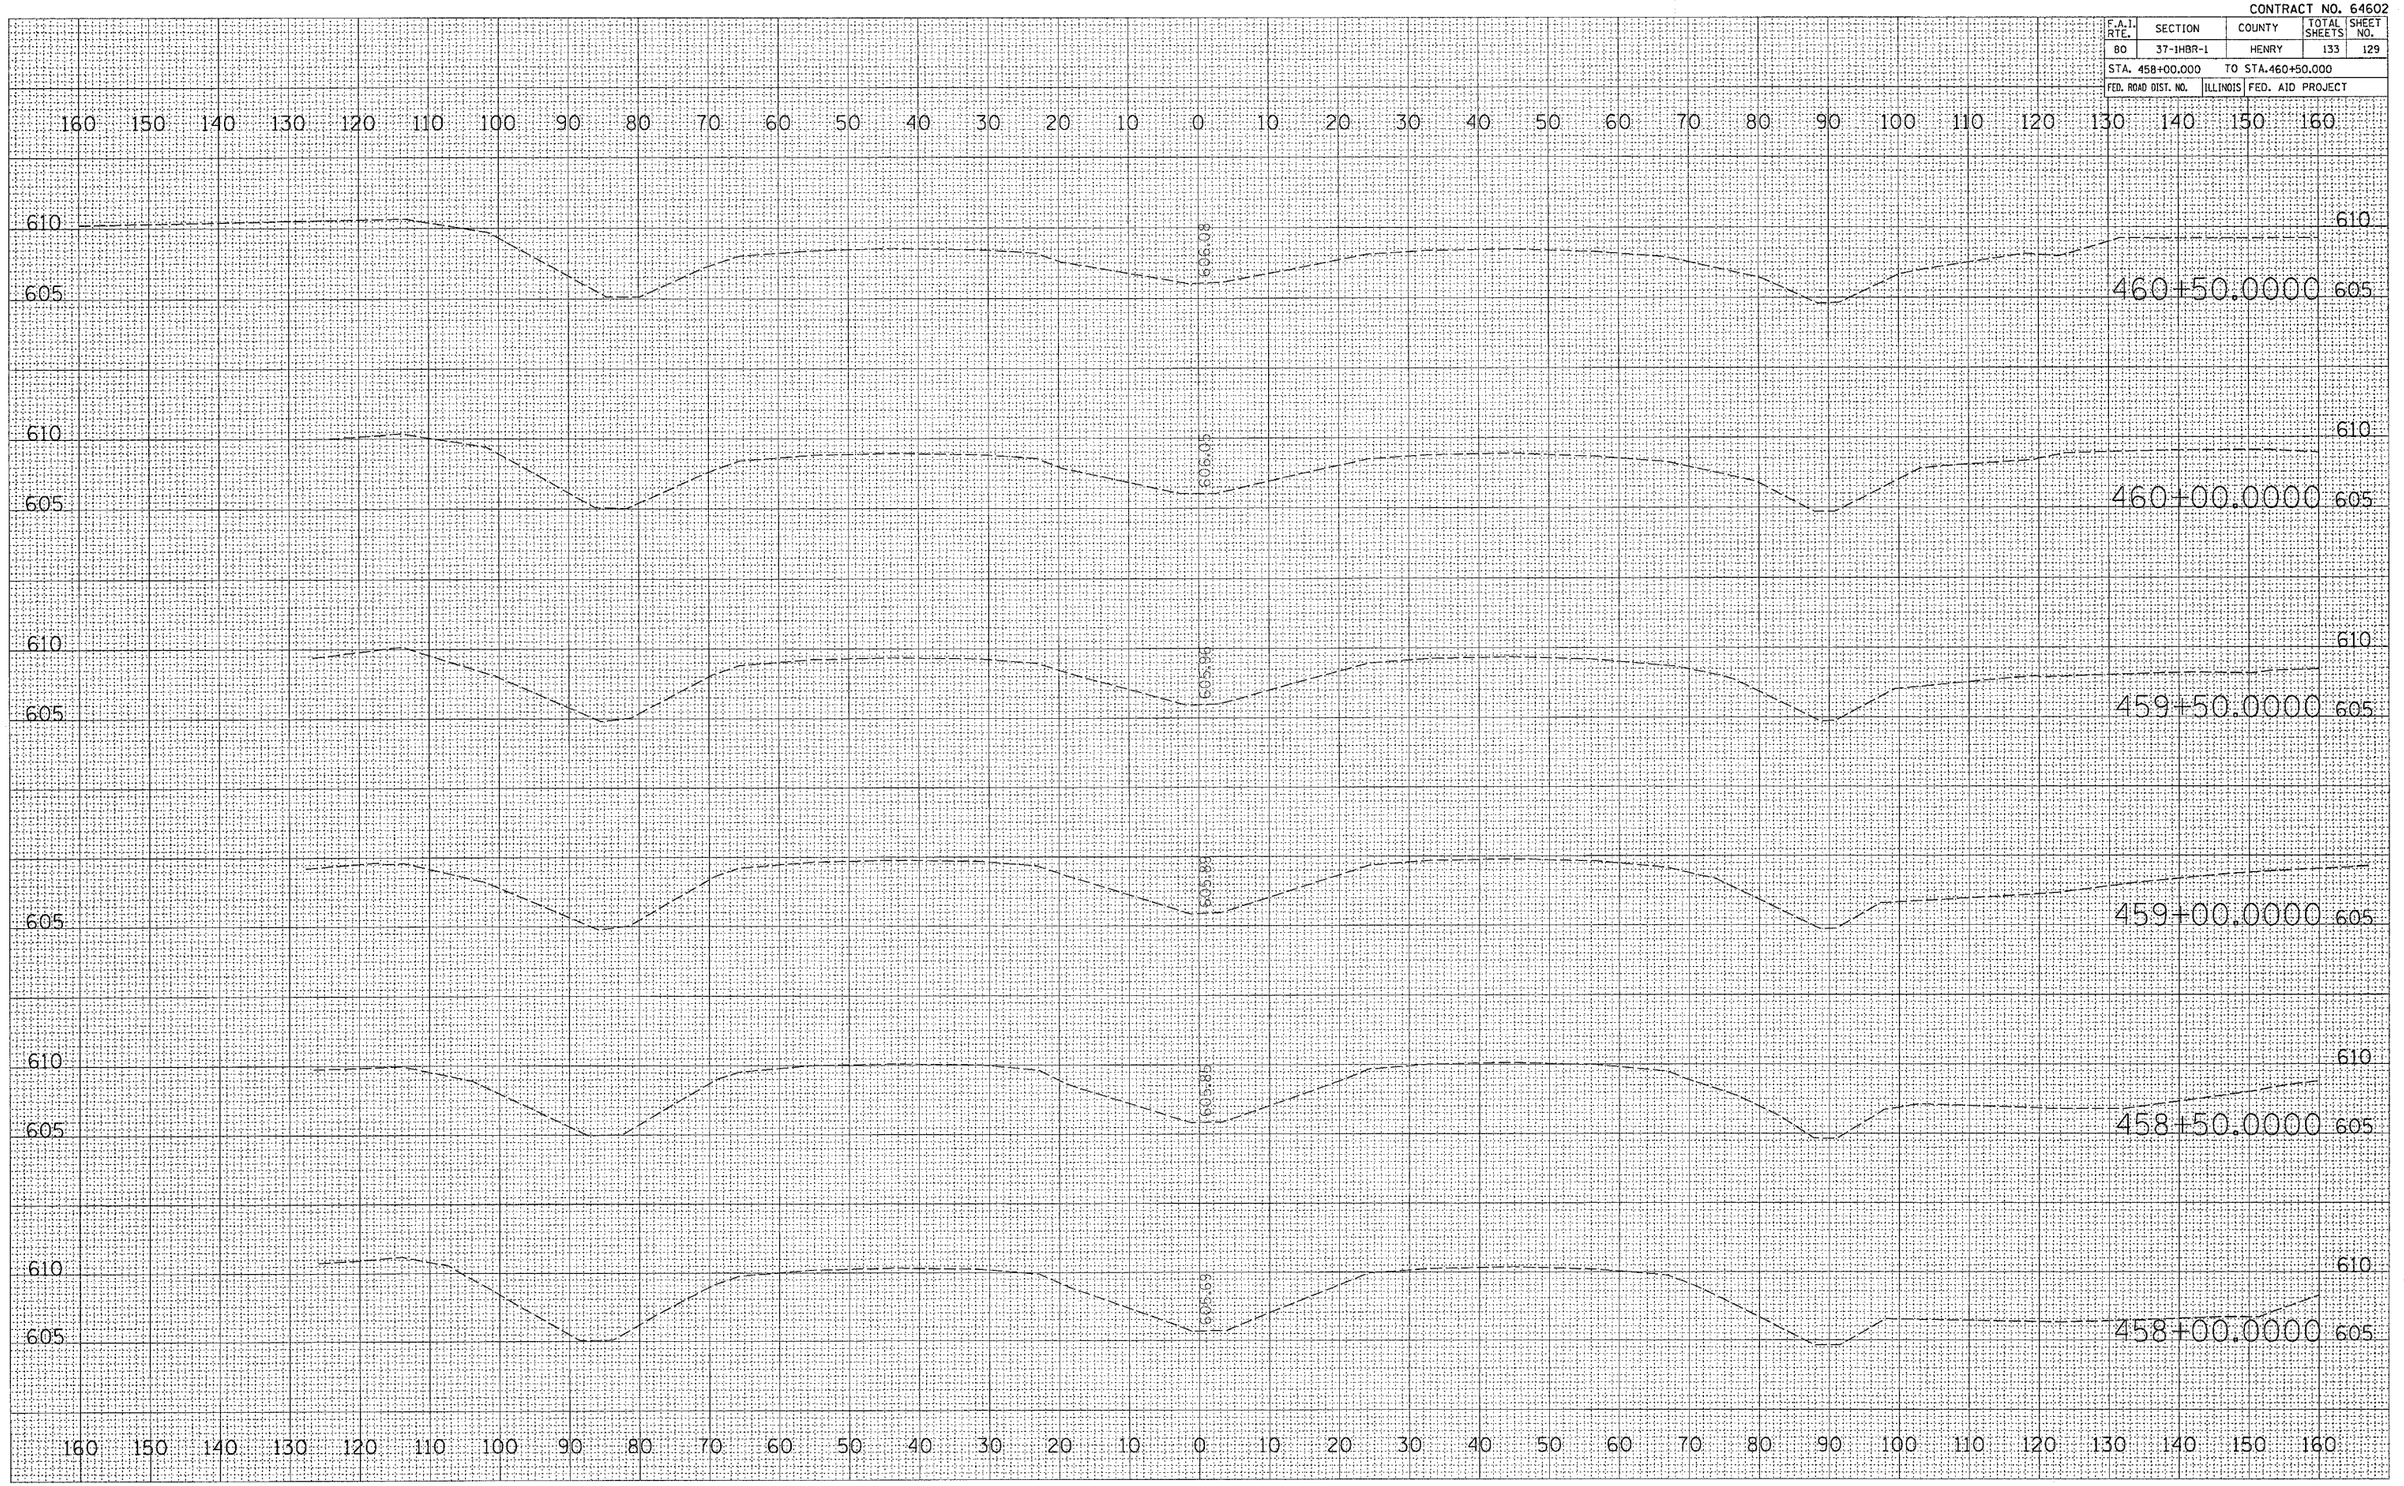

FINAL SURVEY	SURVEYED	BY	DATE
NOTE BOOK	PLOTTED		
NO.	NOTES & SKETCHES		
	AREAS		
	AREAS CHECKED		

ORIGINAL SURVEY	SURVEYED	BY	DATE
NOTE B "	PLOTTED		
NO.	NOTES & SKETCHES		
	AREAS		
	AREAS CHECKED		

PLOT DATE = Fri Sep 01 10:20:24 2006
FILE NAME = c:\projects\c213100\d13100-sht-dgn
PLOT SCALE = 10.0000 ' / IN.
USER NAME = rankesl