CONTRACT NO. 64602

F.A.I. RTE.	SECTION	COUNTY	TOTAL SHEETS	SHEET NO.
80	37-1HBR-1	HENRY	133	130
STA. 461+00.000		TO STA.463+00.000		
FED. ROAD DIST. NO.	ILLINOIS	FED. AID PROJECT		

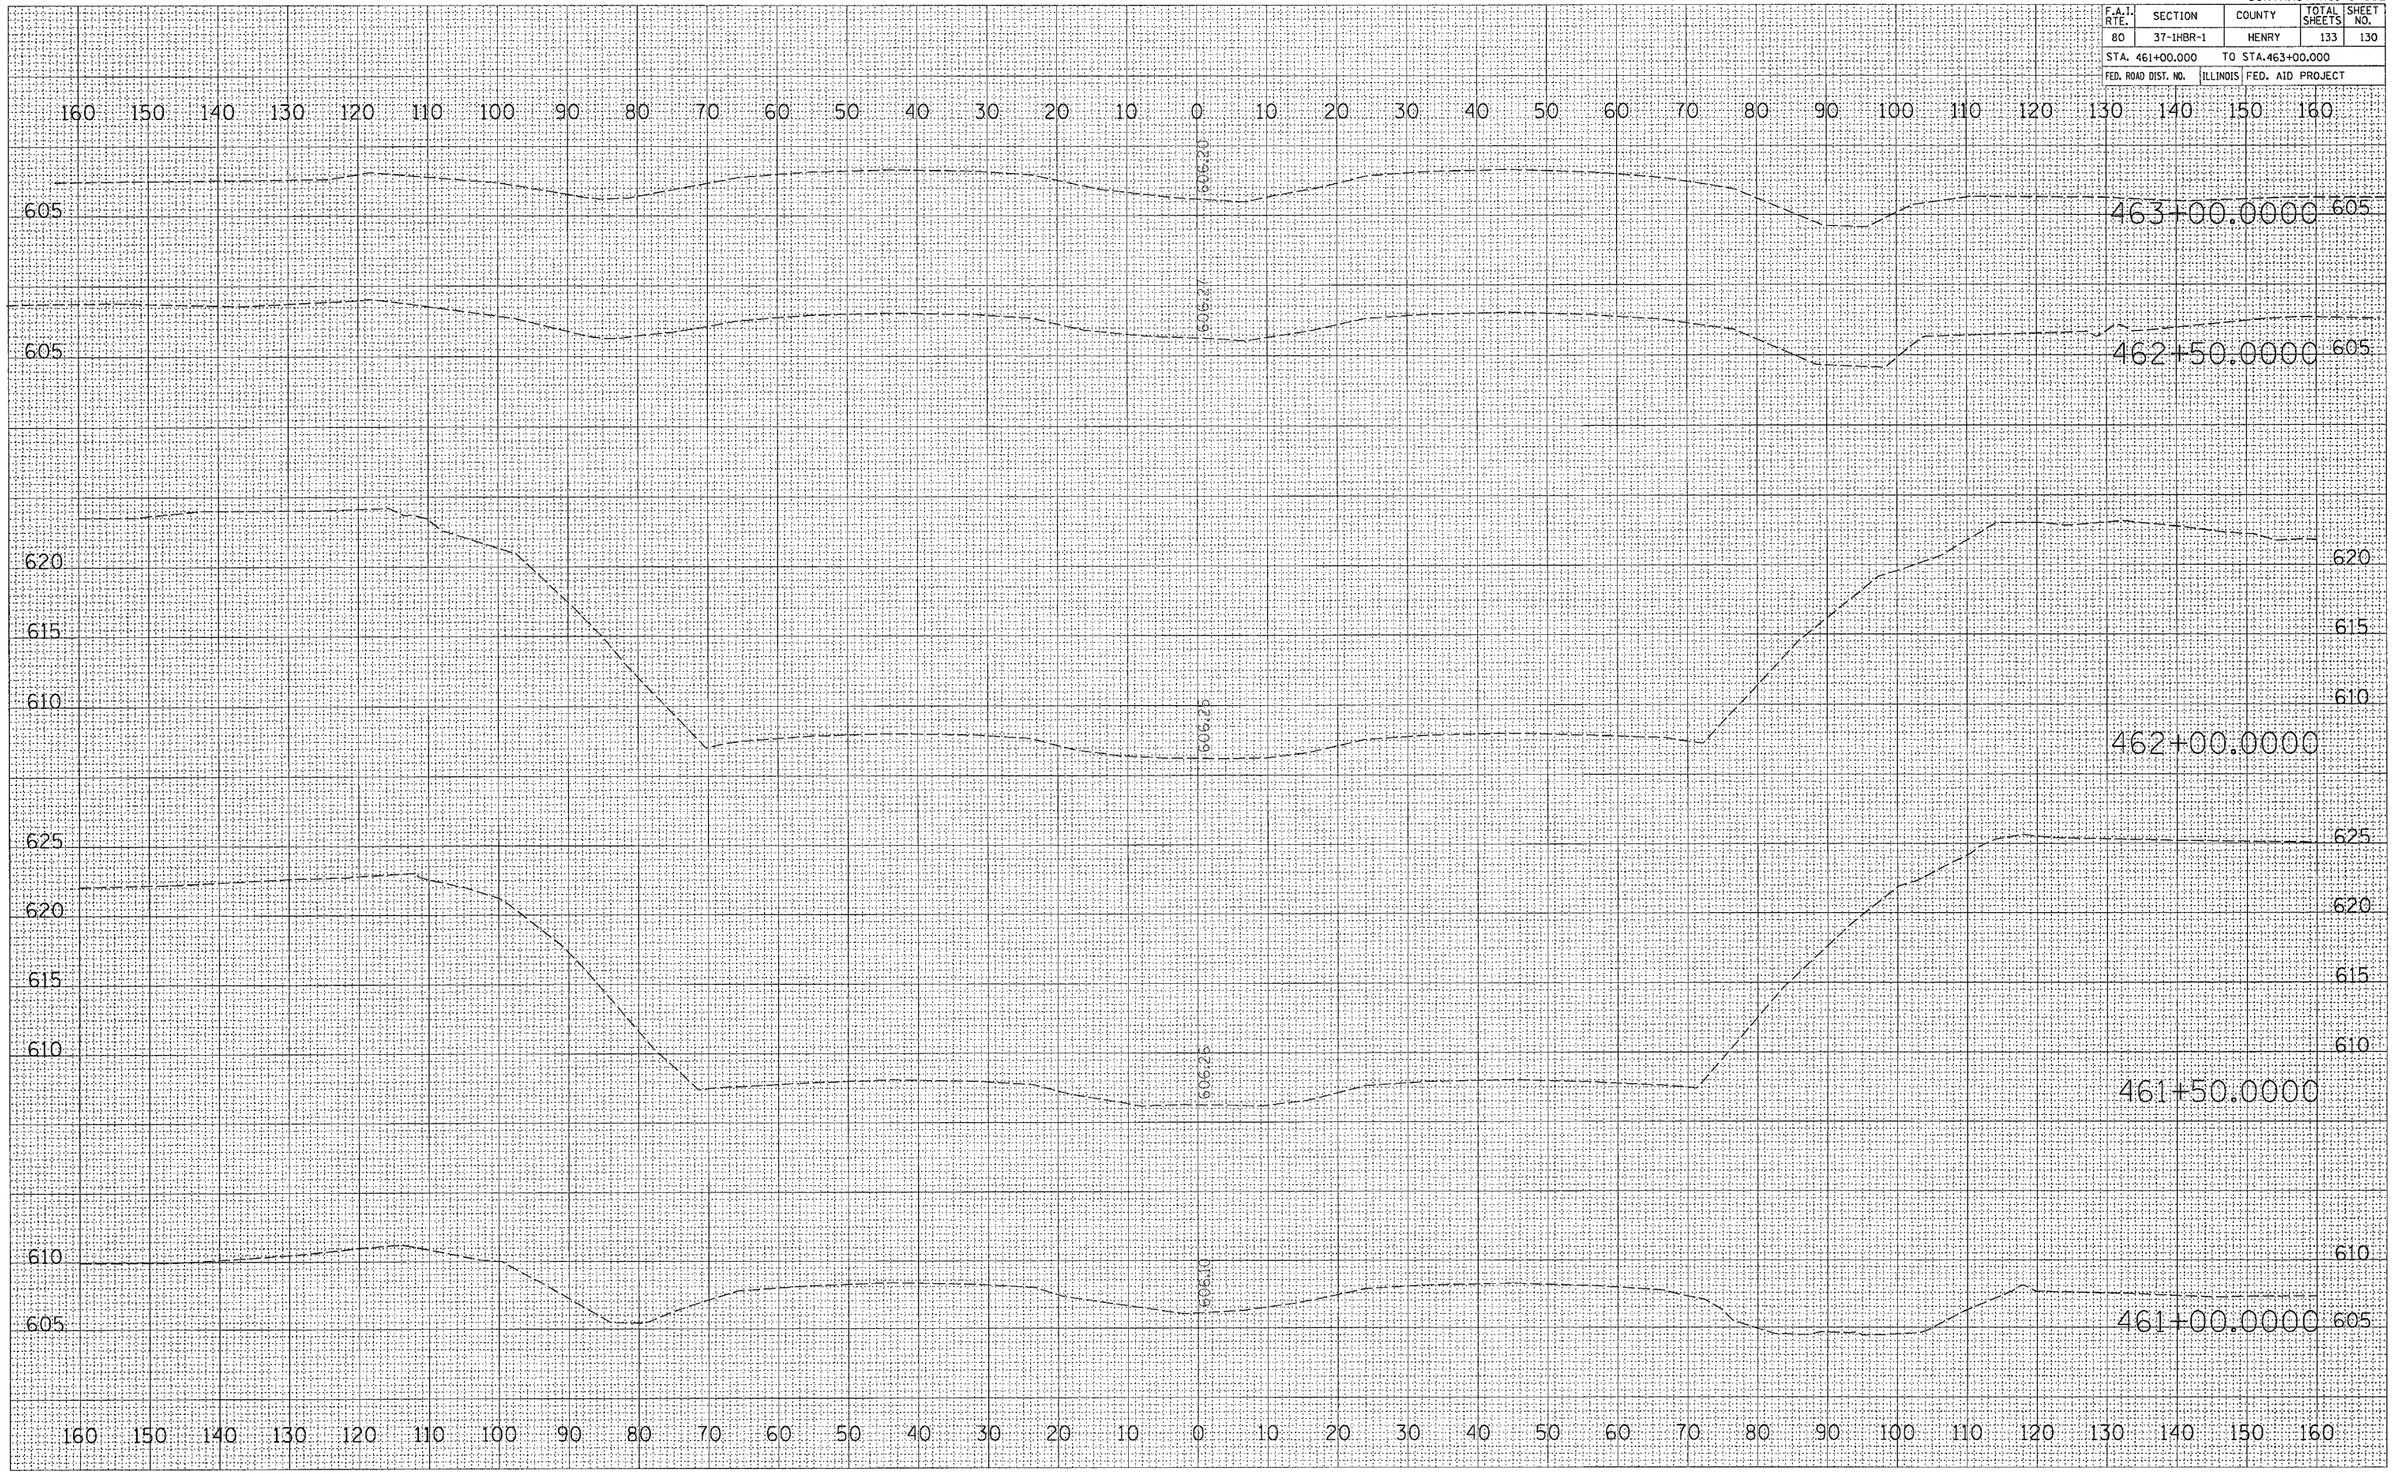

FINAL SURVEY
NOTE BOOK
NO.
SURVEYED
PLOTTED
TRANSFERRED TO SITE
AREAS
AREAS CHECKED
BY
DATE

ORIGINAL SURVEY
NOTE
NO.
SURVEYED
PLOTTED
TRANSFERRED TO SITE
AREAS
AREAS CHECKED
BY
DATE

PLOT DATE = Fri Sep 01 10:20:29 2006
FILE NAME = c:\projects\h231800\d231800vs6.dgn
PLOT SCALE = 10.0000 ' / IN.
USER NAME = rankeal