PLOT DATE = 12/13/2006
FILE NAME = K:\DEPT\TS65\1\D1305265\XSECH1.dgn
PLOT SCALE = 40.0000
USER NAME = USER.

ORIGINAL SURVEY		BY	DATE
NOTE BOOK	SURVEYED		
	PLOTTED		
	TEMPLATE		
NO.	AREAS		
	AREAS CHECKED		

FINAL SURVEY		BY	DATE
NOTE BOOK	SURVEYED		
	PLOTTED		
	TEMPLATE		
NO.	AREAS		
	AREAS CHECKED		

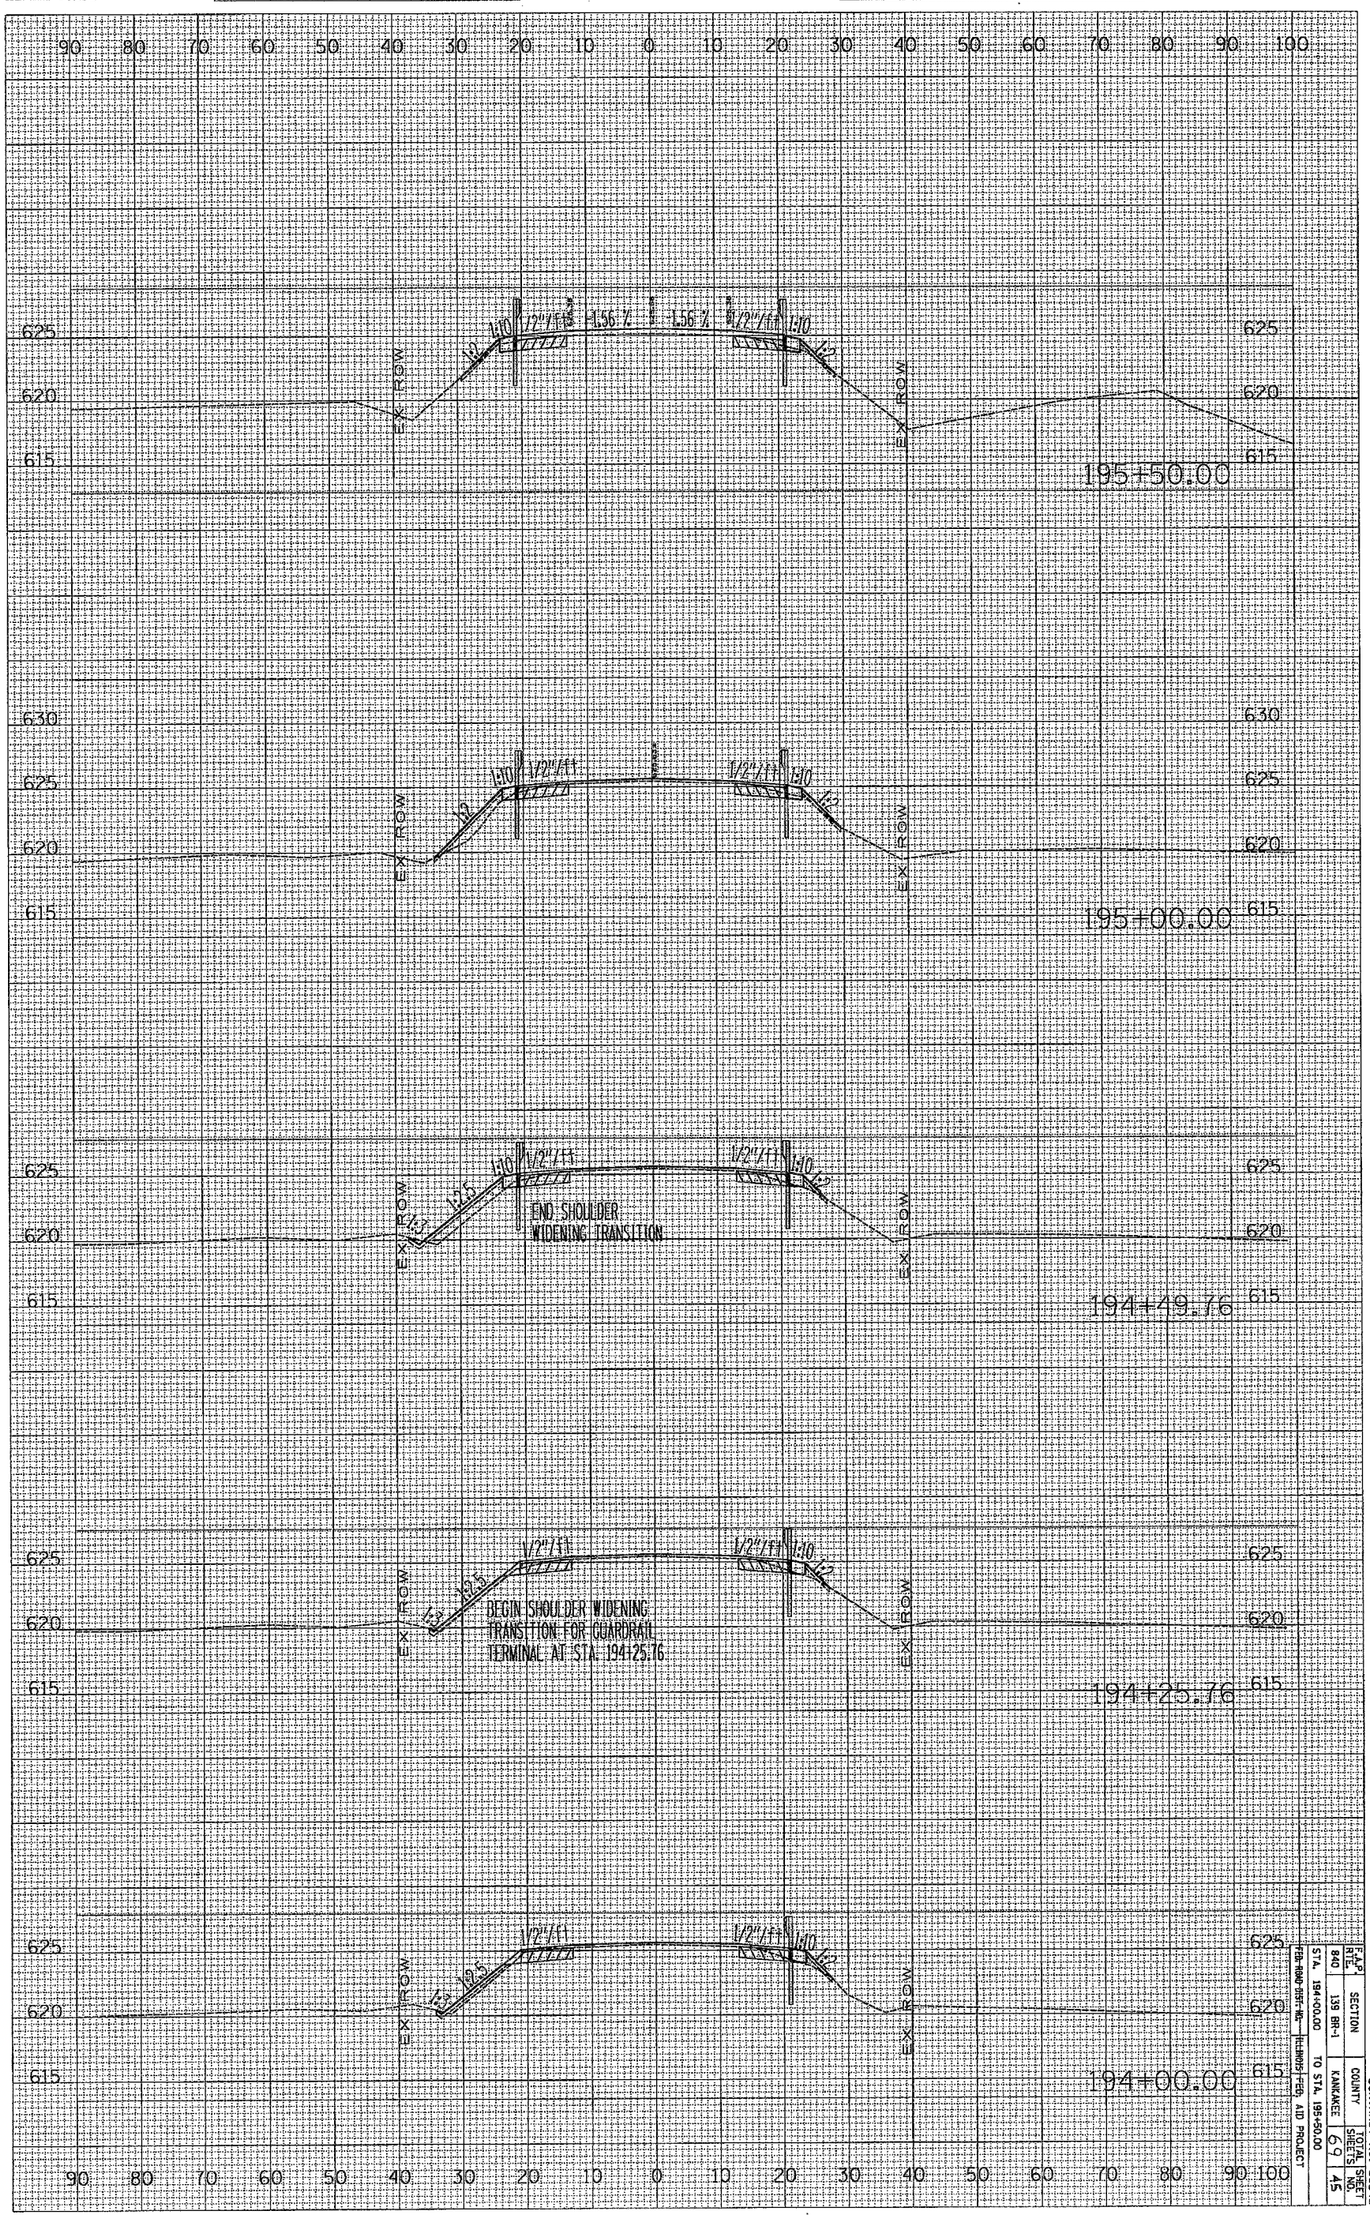

CONTRACT NO. 66543

F.A.P. RTE	SECTION	COUNTY	TOTAL SHEETS	SHEET NO.
840	1B BR-1	KANKAKEE	69	45
STA. 194+00.00		TO STA. 195+50.00		
FED.ROAD DIST. NO.	ILLINOIS	FED. AID PROJECT		