PLOT DATE = 10/13/2006
FILE NAME = K:\DEPT\1\6691\D9305205\X66CXH
PLOT SCALE = #SCALE#
USER NAME = _USER_

ORIGINAL SURVEY		BY	DATE
NOTE BOOK	SURVEYED		
	PLOTTED		
	TEMPLATE		
	AREAS		
NO.	AREAS CHECKED		

FINAL SURVEY		BY	DATE
NOTE BOOK	SURVEYED		
	PLOTTED		
	TEMPLATE		
	AREAS		
NO.	AREAS CHECKED		

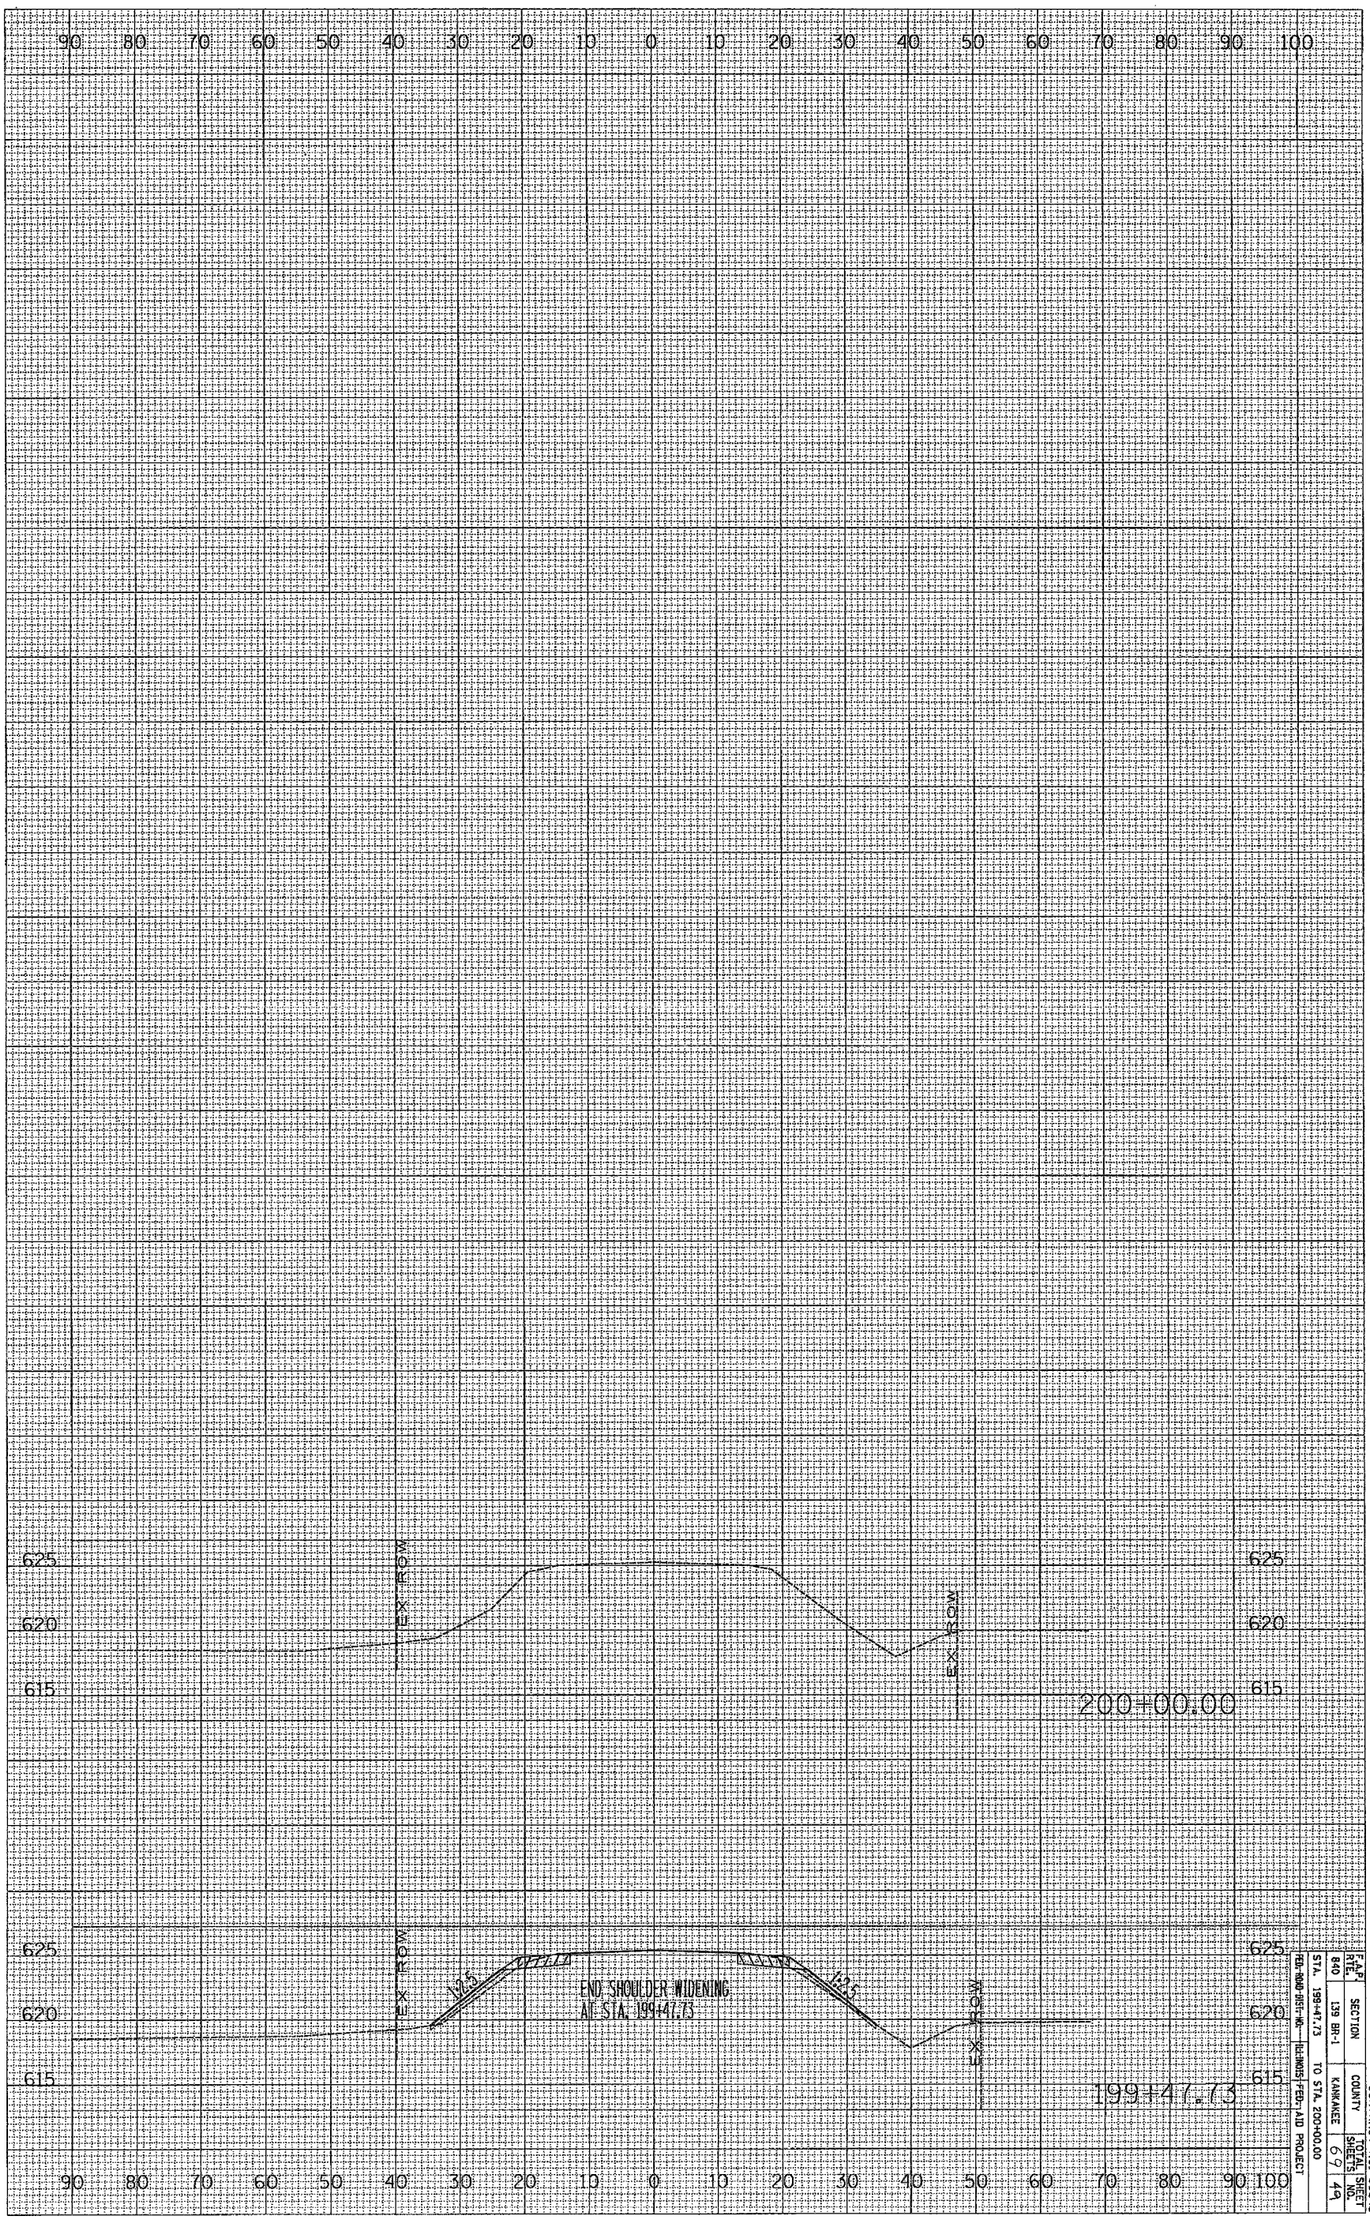

CONTRACT NO. 66543

F.A.P. RTE.	SECTION	COUNTY	TOTAL SHEETS	SHEET NO.
840	139 BR-1	KANKAKEE	69	49

STA. 199+47.73 TO STA. 200+00.00

FED. ROAD DIST. NO. 1 ILLINOIS FED. AID PROJECT