F.A.P. RTE.	SECTION	COUNTY	TOTAL SHEETS	SHEET NO.
41	15 BR	LIVINGSTON	38	9
STA. 181+50		TO STA. 186+50		
FED. ROAD DIST. NO. 7	ILLINOIS	FED. AID PROJECT		

CONTRACT NO. 66665

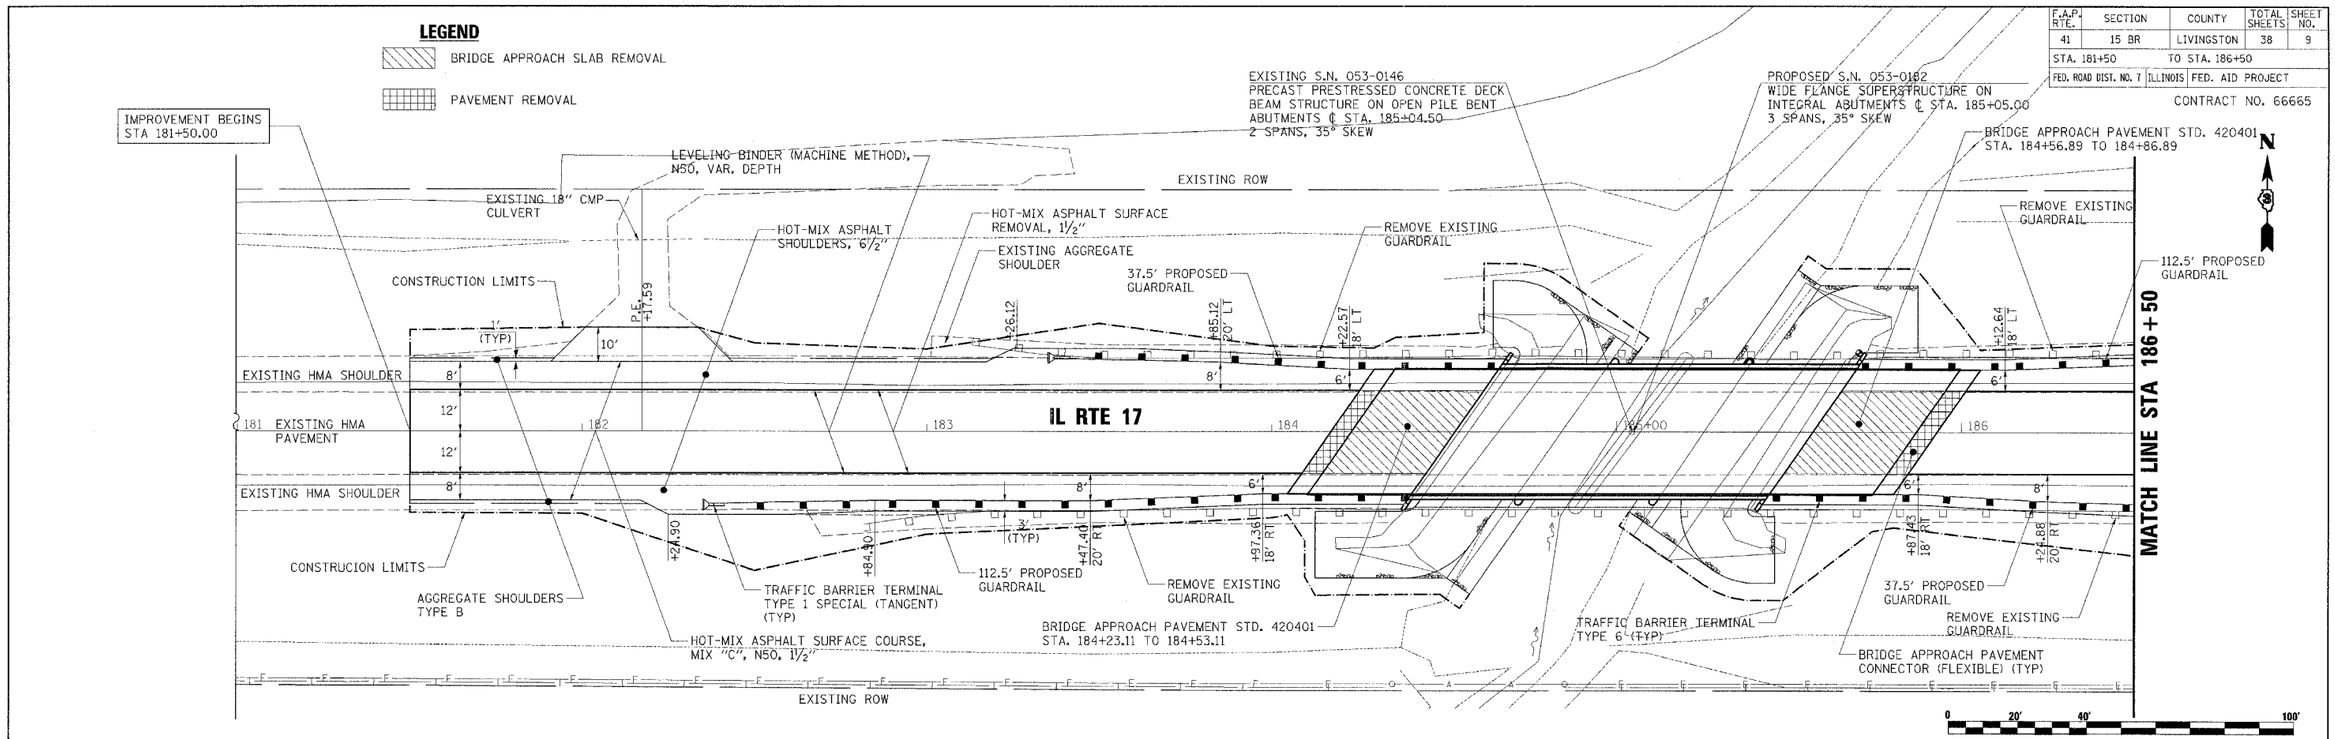

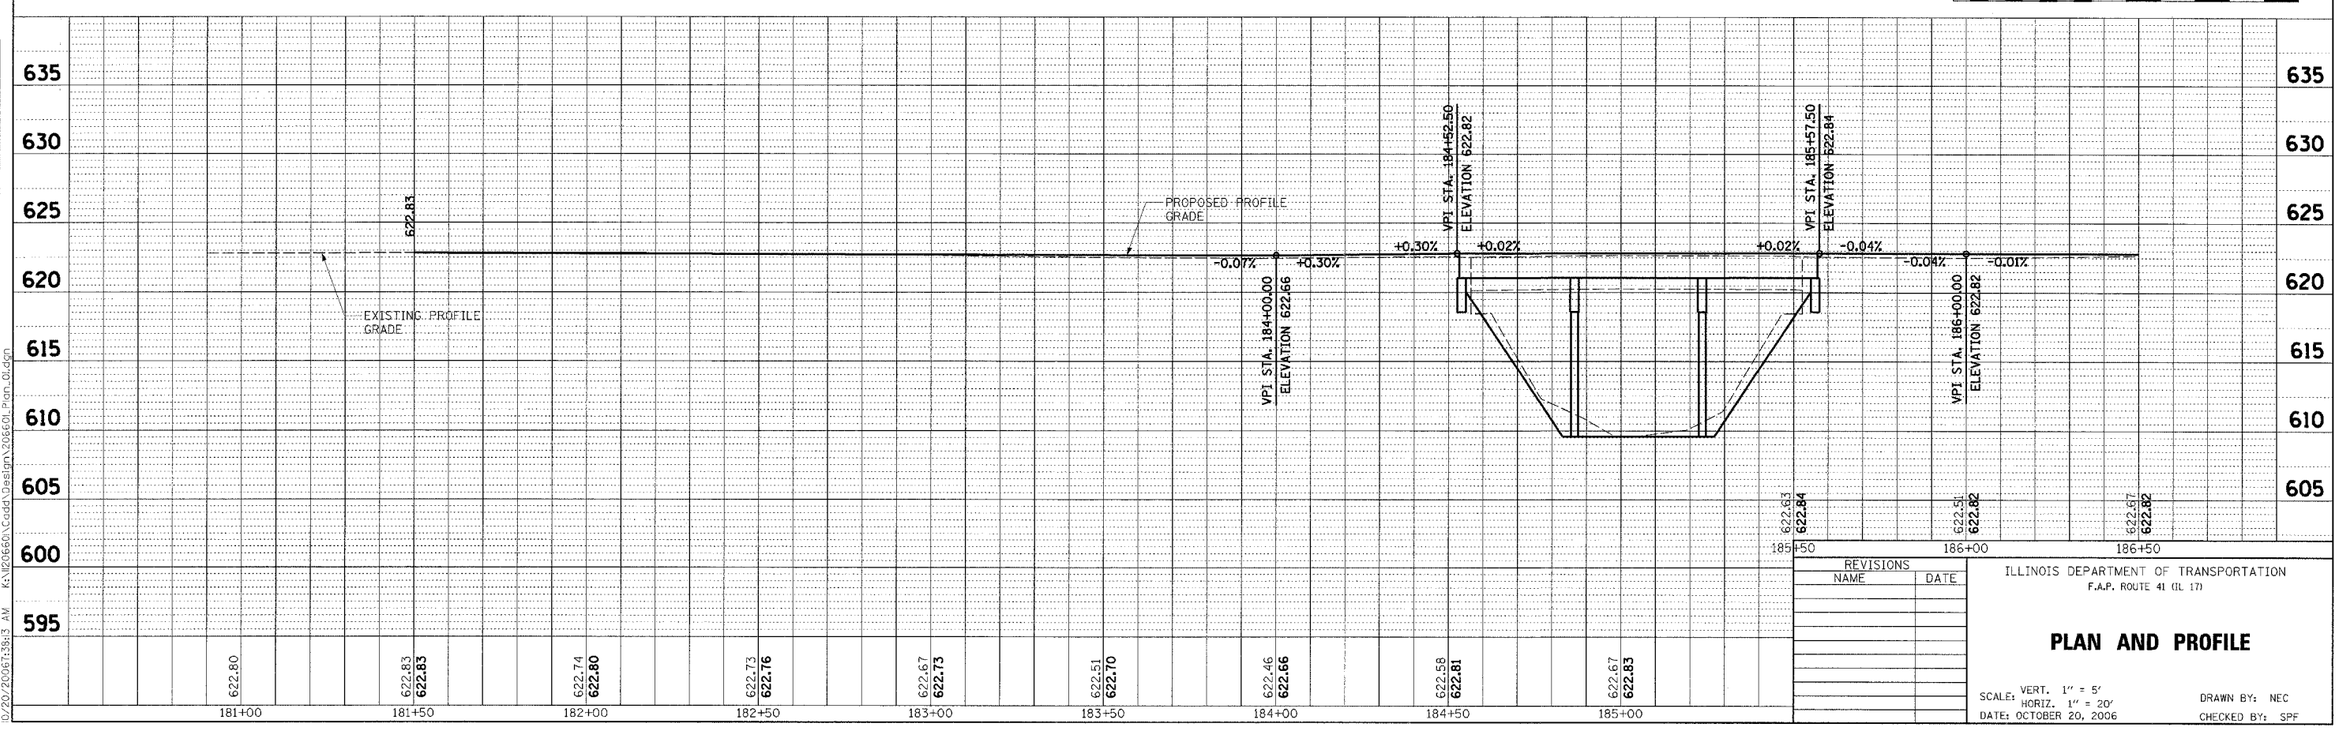

REVISIONS	
NAME	DATE

ILLINOIS DEPARTMENT OF TRANSPORTATION
F.A.P. ROUTE 41 (IL 17)

PLAN AND PROFILE

SCALE: VERT. 1" = 5'
HORIZ. 1" = 20'
DATE: OCTOBER 20, 2006

DRAWN BY: NEC
CHECKED BY: SPF

PLAN — SURVEYED ____ PLOTTED ____ ALIGNMENT CHECKED ____ RT. OF WAY CHECKED ____ FIELD FILE NAME ____ NOTE BOOK NO. ____ BY ____ DATE ____

PROFILE — SURVEYED ____ PLOTTED ____ GRADES CHECKED ____ B.M. NOTED ____ STRUCTURE NOTATIONS CHK'D ____ NOTE BOOK NO. ____ BY ____ DATE ____

10/20/2006 7:39:13 AM K:\1206601\Cadd\Design\206601_Plan_01.dgn